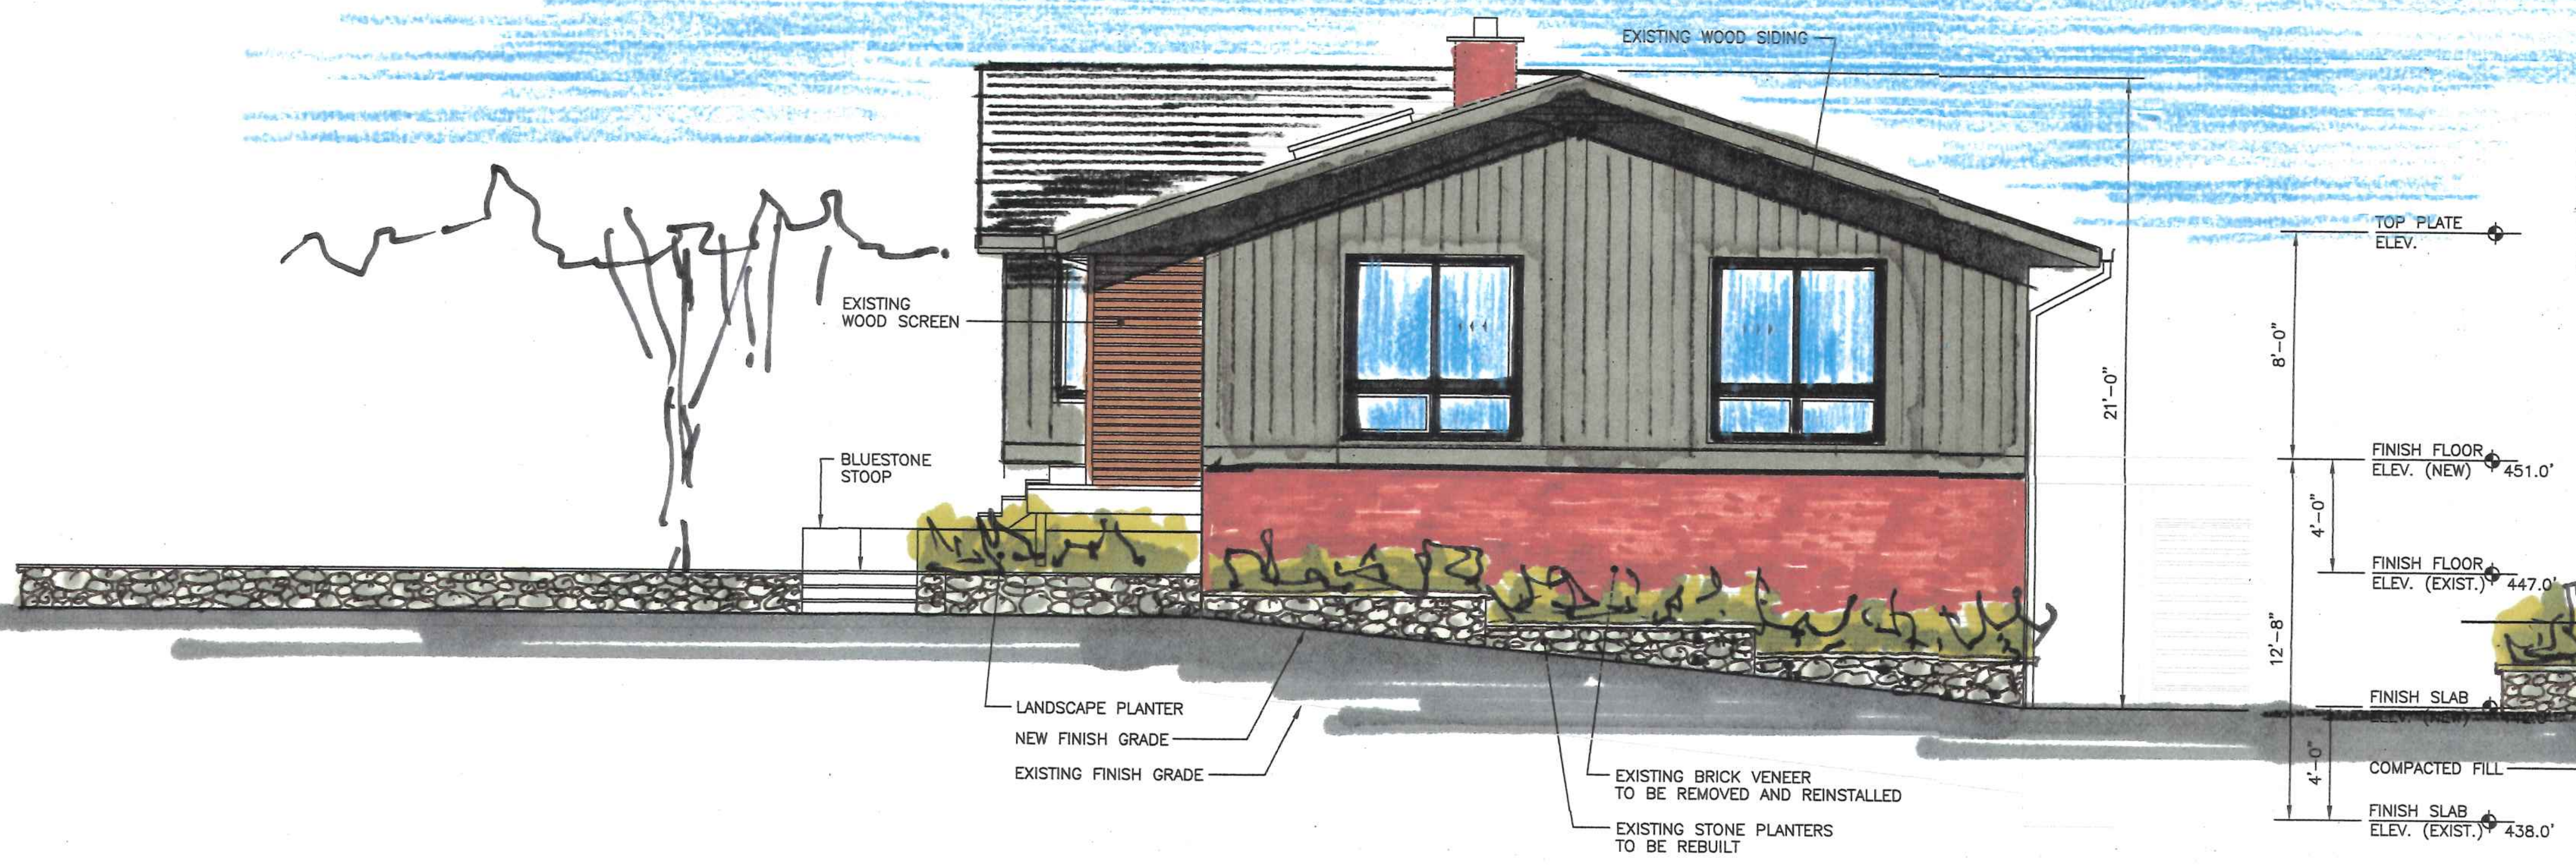

RIGHT SIDE ELEVATION

SCALE: 3/16"=1'–0"

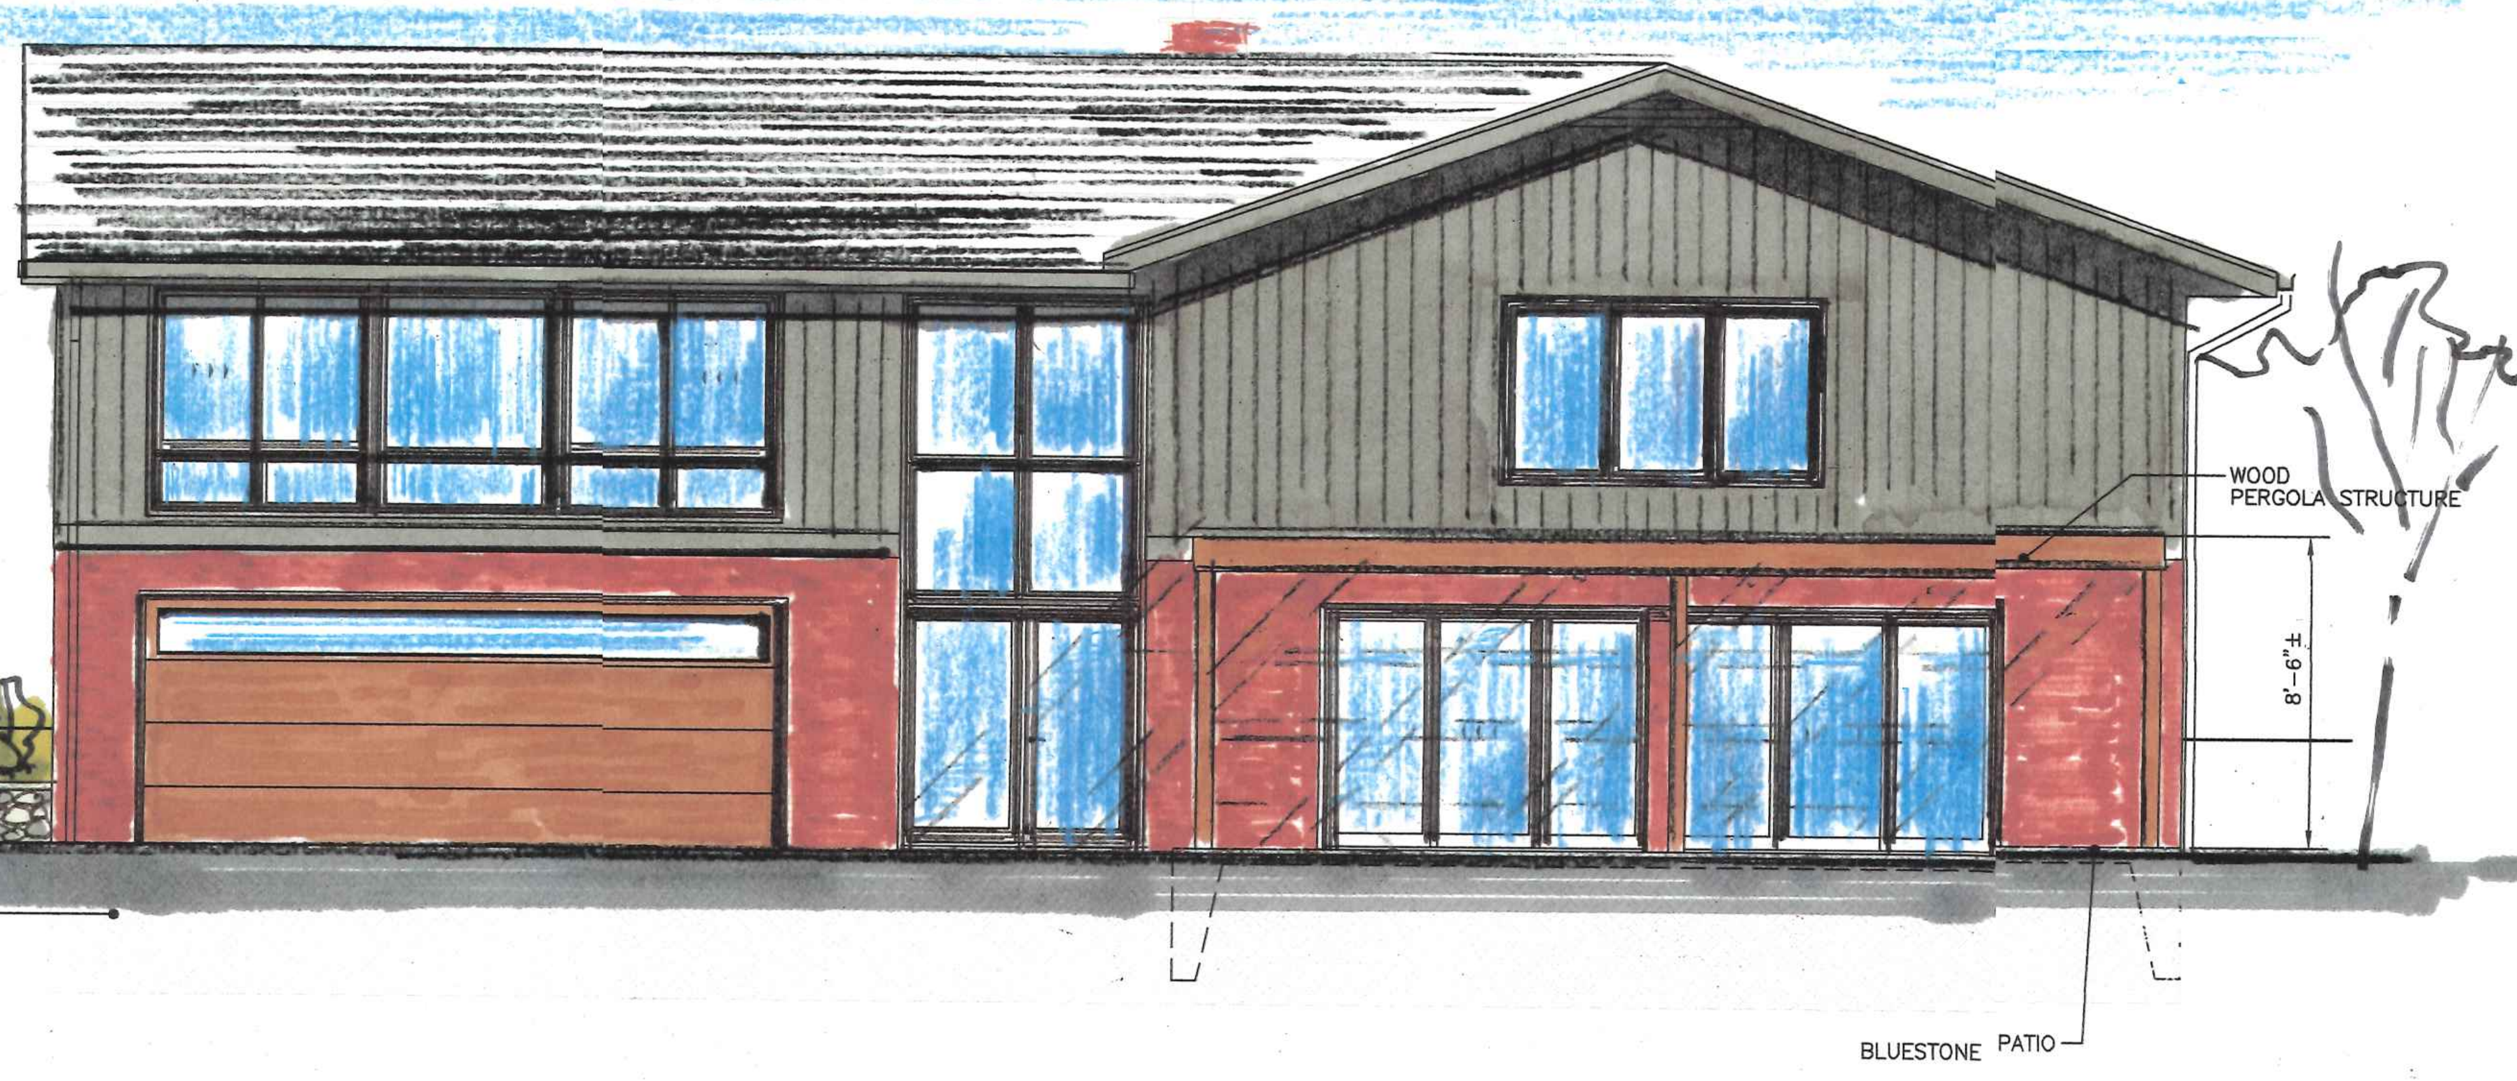

REAR ELEVATION

SCALE: 3/16"=1'–0"

GENERAL NOTES:

EXTERIOR FINISH SCHEDULE: MATCH / REUSE EXISTING

- EXISTING REUSE RED/ORANGE BRICK
- EXISTING PAINTED WOOD SIDING, BM 1631–MIDNIGHT OIL
- EXISTING REUSE FIELDSTONE RETAINING WALLS
- EXISTING NATURAL CEDAR SCREENS, DECKS, DOORS AND GARAGE DOORS
- EXISTING BLACK ALUMINUM BOX GUTTERS
- EXISTING REUSE LIGHT FIXTURES, WINDOWS AND DOORS

ALL LIGHTING SHALL COMPLY WITH SECTION 300–41

This drawing and details on it, as an instrument of service, is the property of the architect and may be used for this specific project and shall not be loaned, copied or reproduced without consent of the architect.

No.	Date	Revision

Mingolello
&Associates
ARCHITECTS, LLC

90 Huntington Street
Shelton, CT 06484
203.925.1991 • Fax: 203.925.8263
Email: mh.arch@snet.net

Project Title

RENOVATIONS
TO
HOLLY
RESIDENCE

RECEIVED
DEC – 9 2021
VILLAGE OF DOBBS FERRY
BUILDING DEPARTMENT

51 BEECHDALE ROAD
DOBBS FERRY, NY

Date 11–18–21	Dwn/Chkd KF/AJM
Scale AS SHOWN	Proj. No. 4020

Drawing Title

ELEVATIONS

A–3

of