

COLOR SCHEME -WEST ELEVATION

SCALE: 1/4" = 1'-0"

1. 3-COAT CEMENT STUCCO, FINE FINISH, COLOR MATCH TO BEN. MOORE PALE OAK #OC-20



2. LIMESTONE LINTEL

3. BORAL TRIMBOARDS, BEN. MOORE THUNDER #AF-685 PAINT FINISH

3B. LIMESTONE COPING



4. LIMESTONE ARCHITECTURAL CLADDING PANELS HONED, ASHLAR PATTERN



5. GLEN-GERY ELONGATED FACEBRICK, SAN SELMO SERIES, OR SIMILAR, 1 $\frac{9}{16}$" H. X 19 $\frac{11}{16}$" L. X 3 $\frac{15}{16}$" D., LIVENZA RAW GREY



6. ALUMINUM HALF-ROUND GUTTER, COLOR-MATCHED TO BEN. MOORE LAMPBLACK, # CW-695

7. AZEK FASCIA, BEN. MOORE LAMPBLACK, # CW-695 PAINT FINISH



8. MARVIN DOUBLE-GLAZED WINDOWS WITH SIMULATED DIVIDED LITE, 'EBONY' FIBERGLASS CLADDING

9. AZEK TRIM, PAINT FINISH COLOR- MATCHED TO MATCH 'EBONY' WINDOW CLADDING



10. SOLID WALNUT DOOR WITH SINGLE INSET PANEL, STAIN FINISH

10B. T & G WALNUT CEILING AT ENTRY PORCH, STAINED FINISH



11. 30-YEAR ARCHITECTURAL SHINGLES BY CERTANTEED, LANDMARK SERIES, CHARCOAL BLACK




12. PAC CLAD STANDING SEAM ROOFING, POWDERCOAT GRAPHITE FINISH (SELECT ROOF AREAS, SOUTH & EAST ELEVATION)



13. THERMAL BLUESTONE PORCH FLOOR AND WALK



14. PERVIOUS PAVERS BY TECHNO-BLOC, VICTORIEN, 2 $\frac{3}{8}$" X 4 $\frac{1}{4}$" X 8 $\frac{1}{2}$" SMOOTH, ONYX BLACK

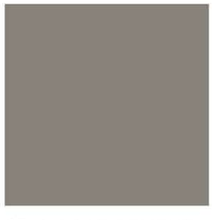

15. 3-COAT CEMENT STUCCO, FINE FINISH, COLOR MATCH TO BEN. MOORE CHELSEA GREY, #HC-168

CGA studio ARCHITECTS

12 SPRING STREET
HASTINGS.on.HUDSON
N.Y. 10706
914.478.0799
cg@cgastudio.com
christinagriffinarchitect.com

NEW ONE-FAMILY RESIDENCE
MARFIONE-BASU RESIDENCE
253 JUDSON AVE., DOBBS FERRY, NY 10522

Project Submitted


BUILDING PERMIT SUB. 4-1-22
⚠ AHRB REVISIONS 5-11-22

REGISTERED ARCHITECT
CHRISTINA MARIE GRIFFIN
17869
STATE OF NEW YORK

Scale As Shown

M-1

Sheet Number

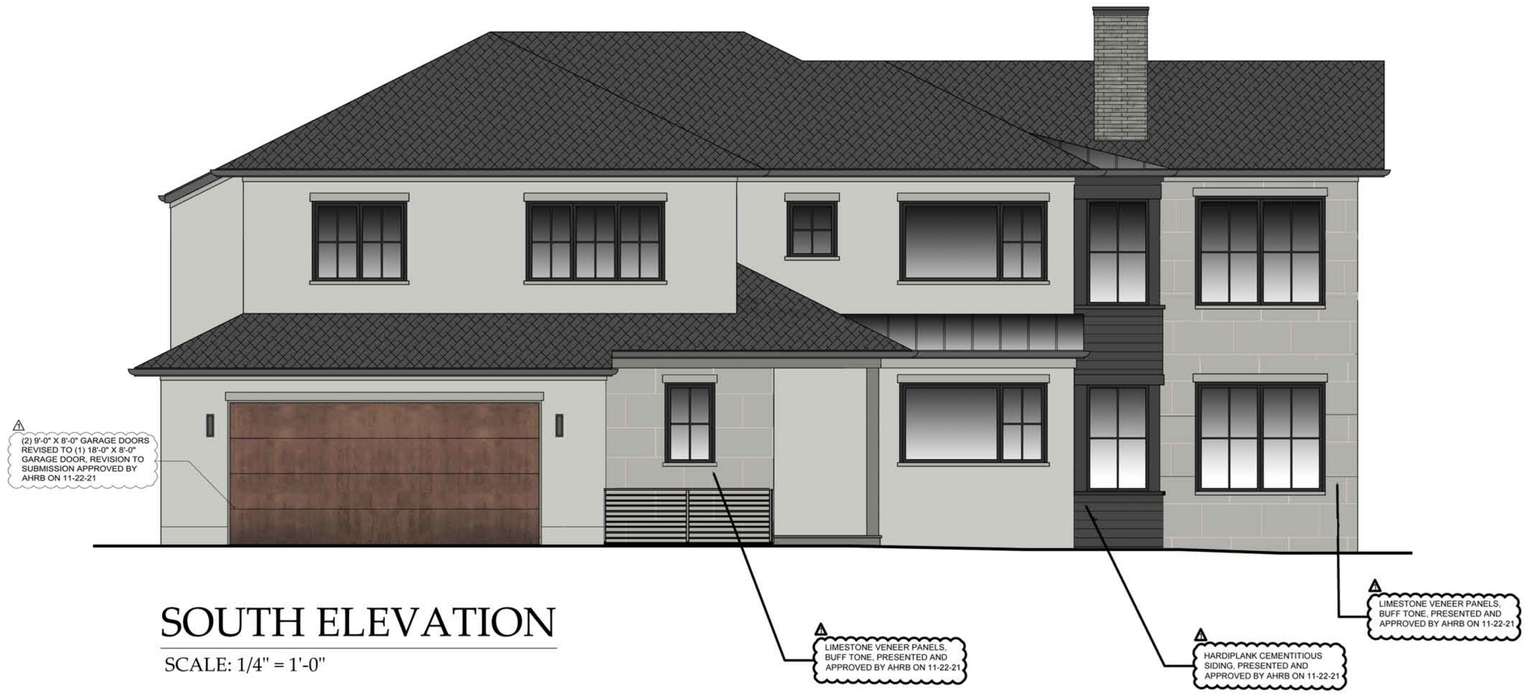

SOUTH ELEVATION

SCALE: 1/4" = 1'-0"



EAST ELEVATION

SCALE: 1/4" = 1'-0"

CGA studio ARCHITECTS

12 SPRING STREET
HASTINGS.on.HUDSON
N.Y. 10706
914.478.0799
cg@cgastudio.com
christinagriffinarchitect.com

NEW ONE-FAMILY RESIDENCE
MARFIONE-BASU RESIDENCE
253 JUDSON AVE., DOBBS FERRY, NY 10522

Project Submitted

BUILDING PERMIT SUB. 4-1-22
AHRB REVISIONS 5-11-22

REGISTERED ARCHITECT
CHRISTINA MARIE GRIFFIN
17089
STATE OF NEW YORK

Scale As Shown

M-2

Sheet Number



NORTH ELEVATION

SCALE: 1/4" = 1'-0"

CGA
studio
ARCHITECTS

12 SPRING STREET
HASTINGS.on.HUDSON
N.Y. 10706
914.478.0799
cg@cgastudio.com
christinagriffinarchitect.com

NEW ONE-FAMILY RESIDENCE
MARFIONE-BASU RESIDENCE
253 JUDSON AVE., DOBBS FERRY, NY 10522

Project Submitted


BUILDING PERMIT SUB. 4-1-22
⚠ AHRB REVISIONS 5-11-22

REGISTERED ARCHITECT
CHRISTINA MARIE GRIFFIN
17869
STATE OF NEW YORK

Scale As Shown


M-3

Sheet Number

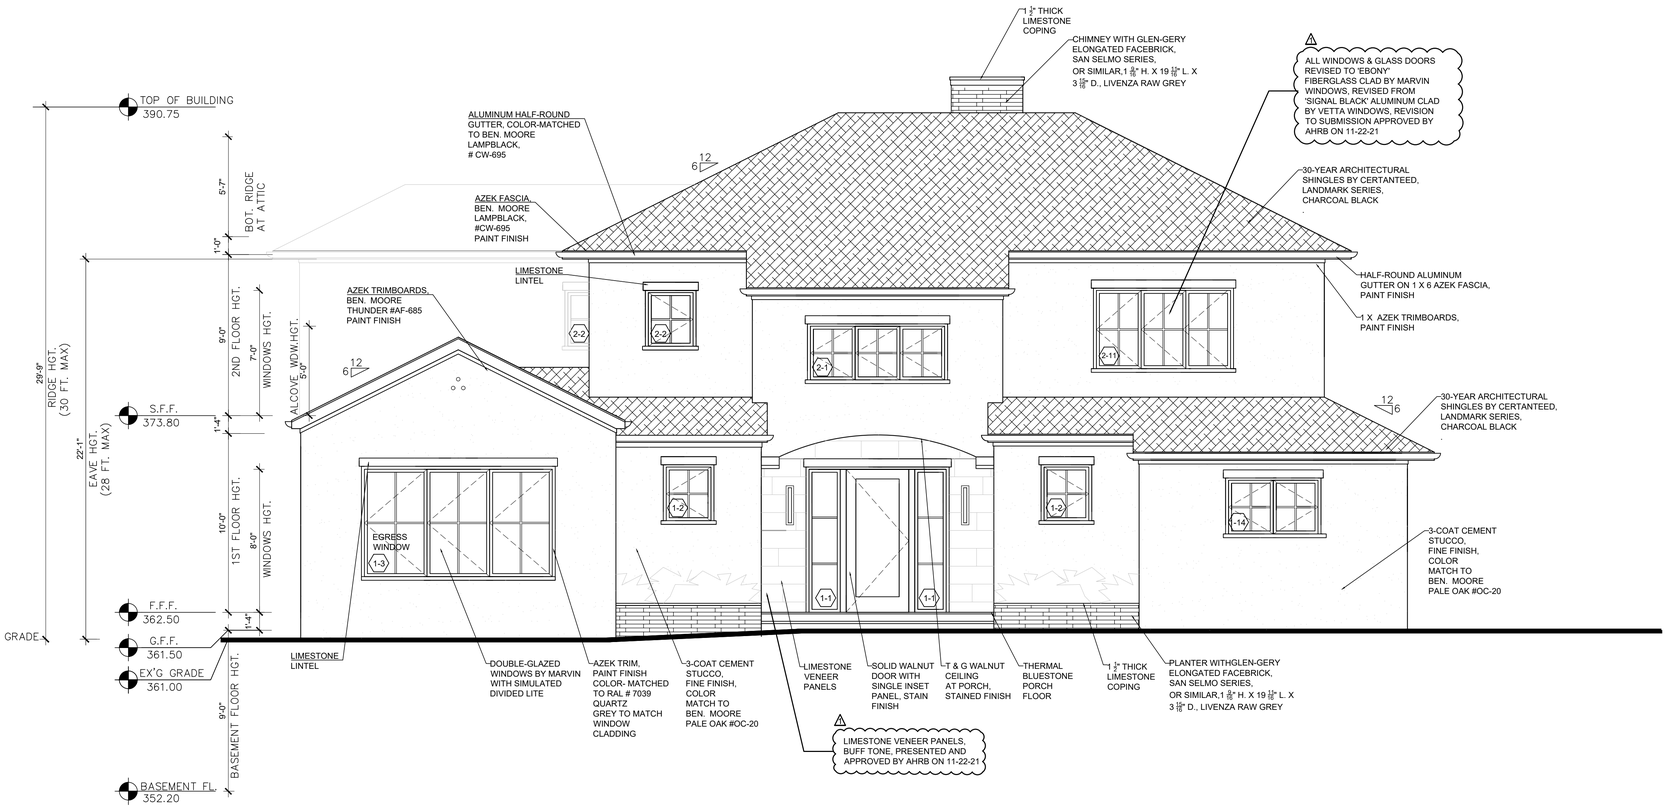

WEST ELEVATION

SCALE: 1/4" = 1'-0"

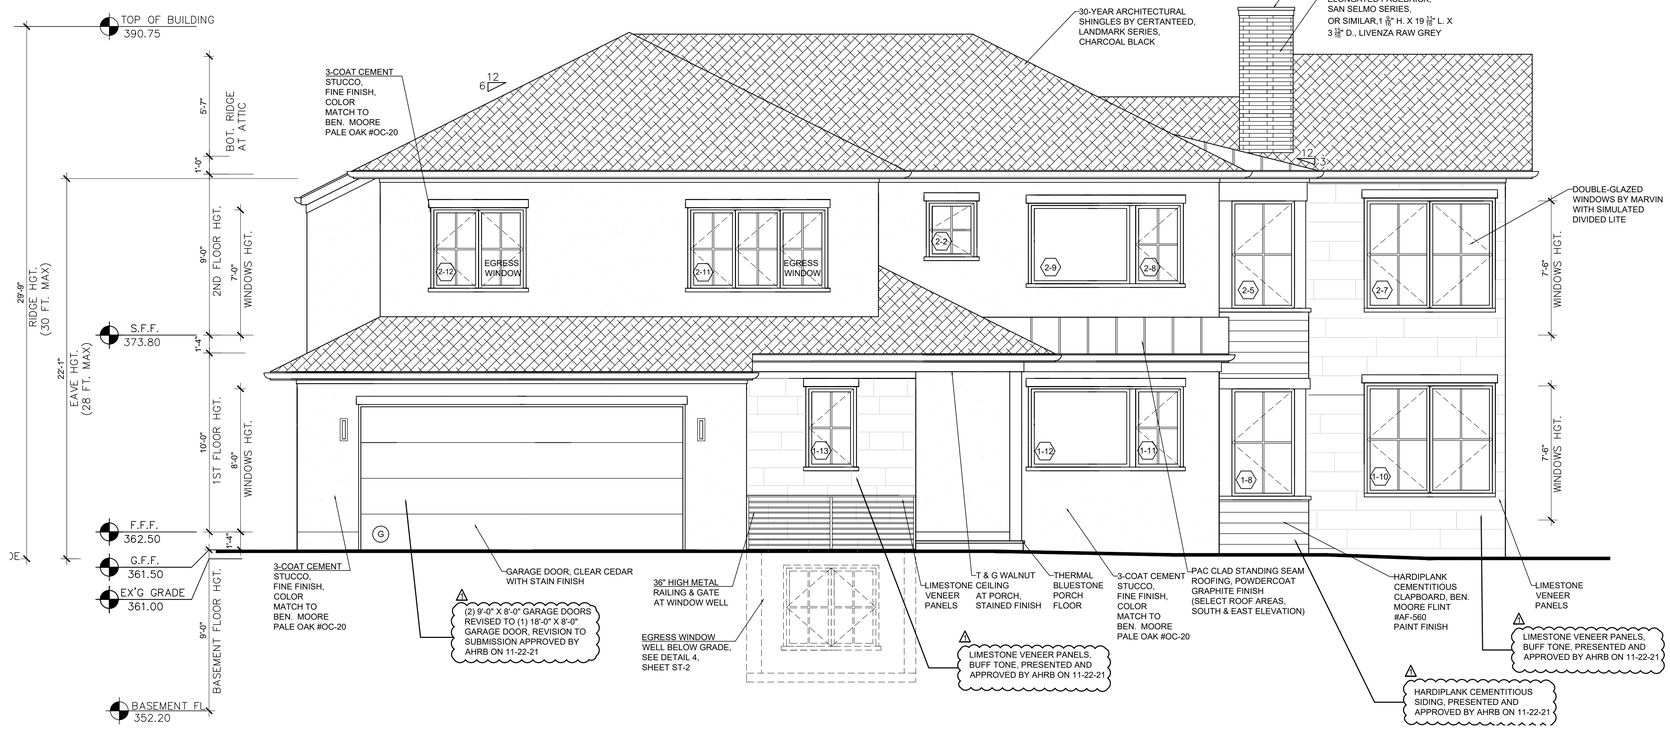

SOUTH ELEVATION

SCALE: 1/4" = 1'-0"

CGA studio ARCHITECTS

12 SPRING STREET
HASTINGS.on.HUDSON
N.Y. 10706
914.478.0799
cg@cgastudio.com
christinagriffinarchitect.com

NEW ONE-FAMILY RESIDENCE
MARFIONE-BASU RESIDENCE
253 JUDSON AVE., DOBBS FERRY, NY 10522

Project Submitted


CONSTRUCTION DWGS. 1-18-22
CONSTRUCTION DWGS. 3-11-22
BUILDING PERMIT SUB. 4-1-22
⚠ AHRB REVISIONS 5-11-22

REGISTERED ARCHITECT
CHRISTINA MARIE GRIFFIN
17869
STATE OF NEW YORK

Scale As Shown


A-5

Sheet Number

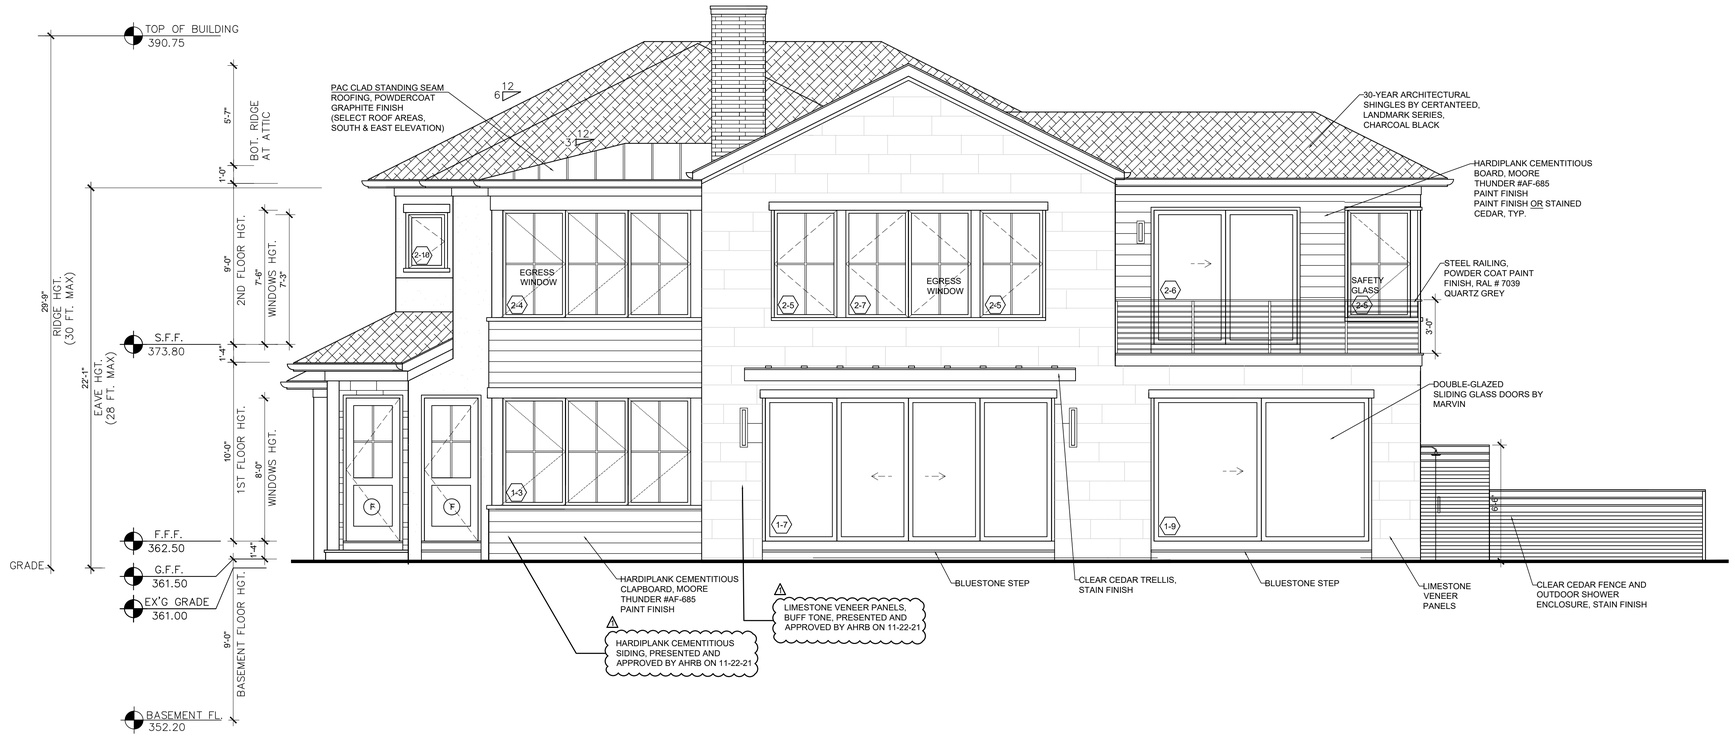

EAST ELEVATION

SCALE: 1/4" = 1'-0"

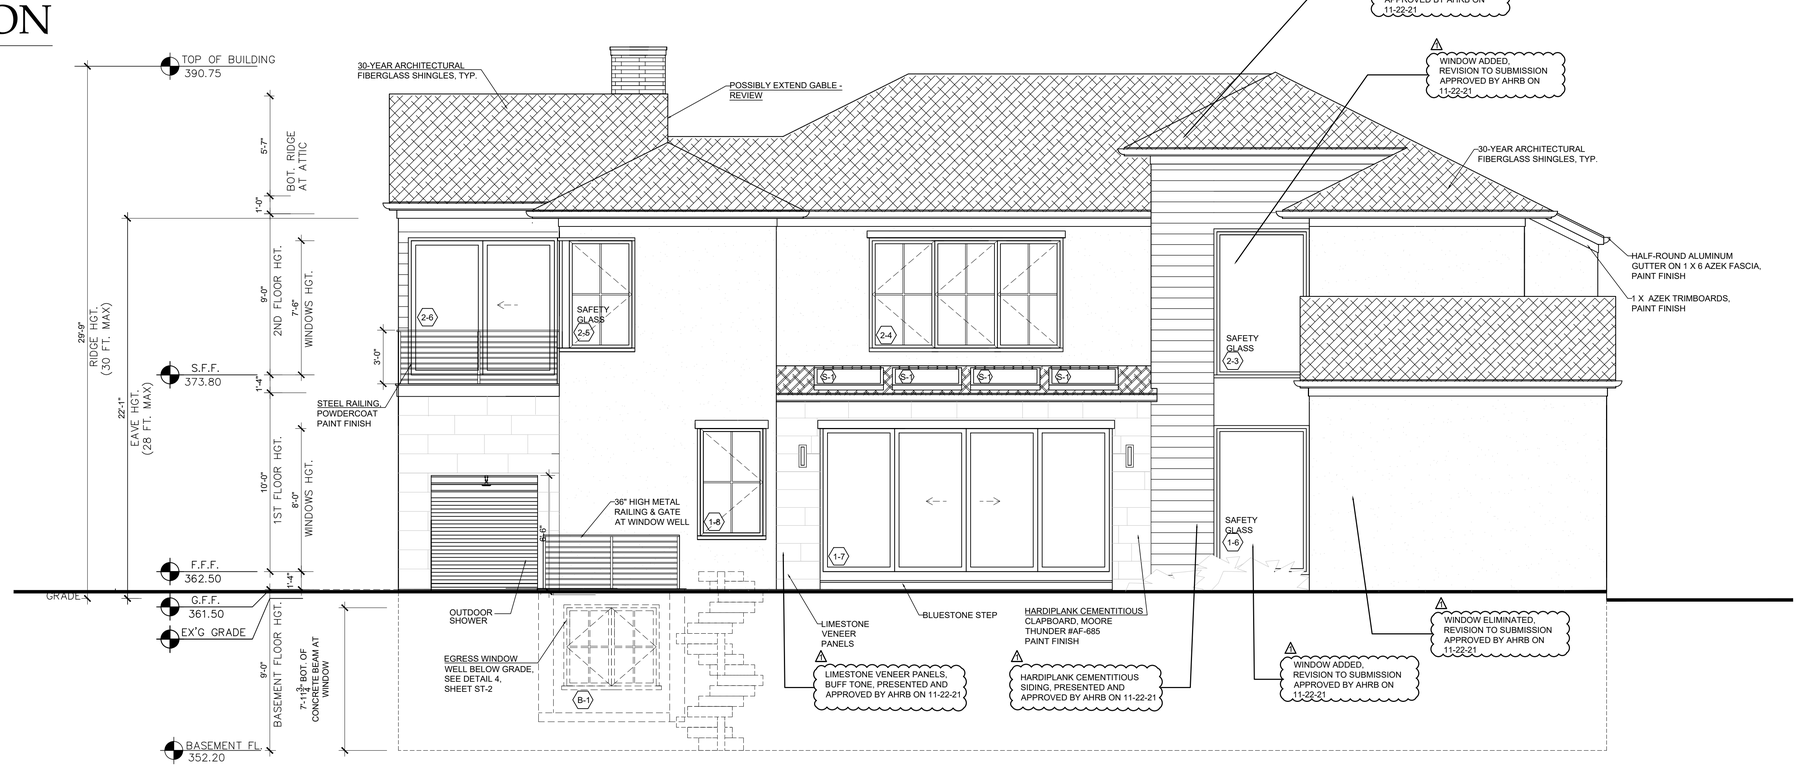

NORTH ELEVATION

SCALE: 1/4" = 1'-0"

CGA
studio
ARCHITECTS

12 SPRING STREET
HASTINGS.on.HUDSON
N.Y. 10706
914.478.0799
cg@cgastudio.com
christinagriffinarchitect.com

NEW ONE-FAMILY RESIDENCE
MARFIONE-BASU RESIDENCE
253 JUDSON AVE., DOBBS FERRY, NY 10522

Project Submitted

CONSTRUCTION DWGS. 1-18-22
CONSTRUCTION DWGS. 3-11-22
BUILDING PERMIT SUB. 4-1-22
⚠ AHRB REVISIONS 5-11-22

REGISTERED ARCHITECT
CHRISTINA MARIE GRIFFIN
17869
STATE OF NEW YORK

Scale As Shown

A-6

Sheet Number