

Google Maps

Map data ©2020 , Map data ©2020 20 ft

400 Series Double-Hung Window

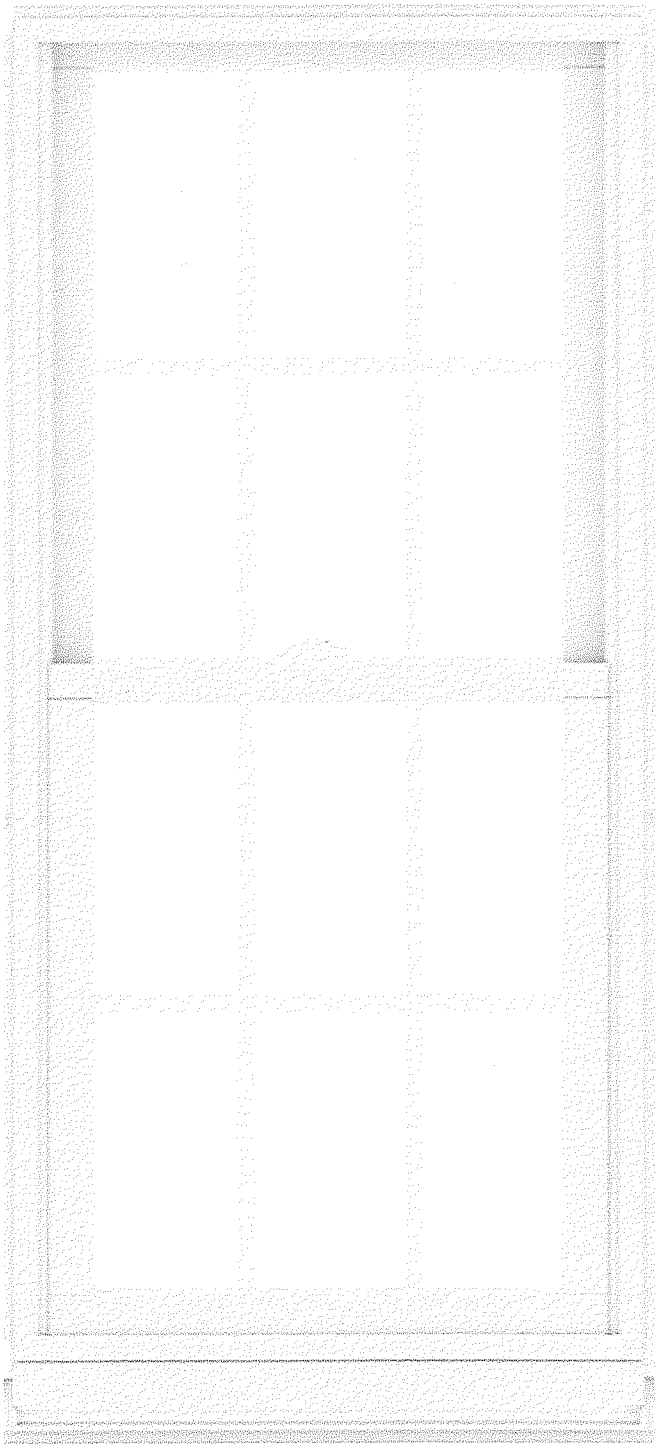

Interior

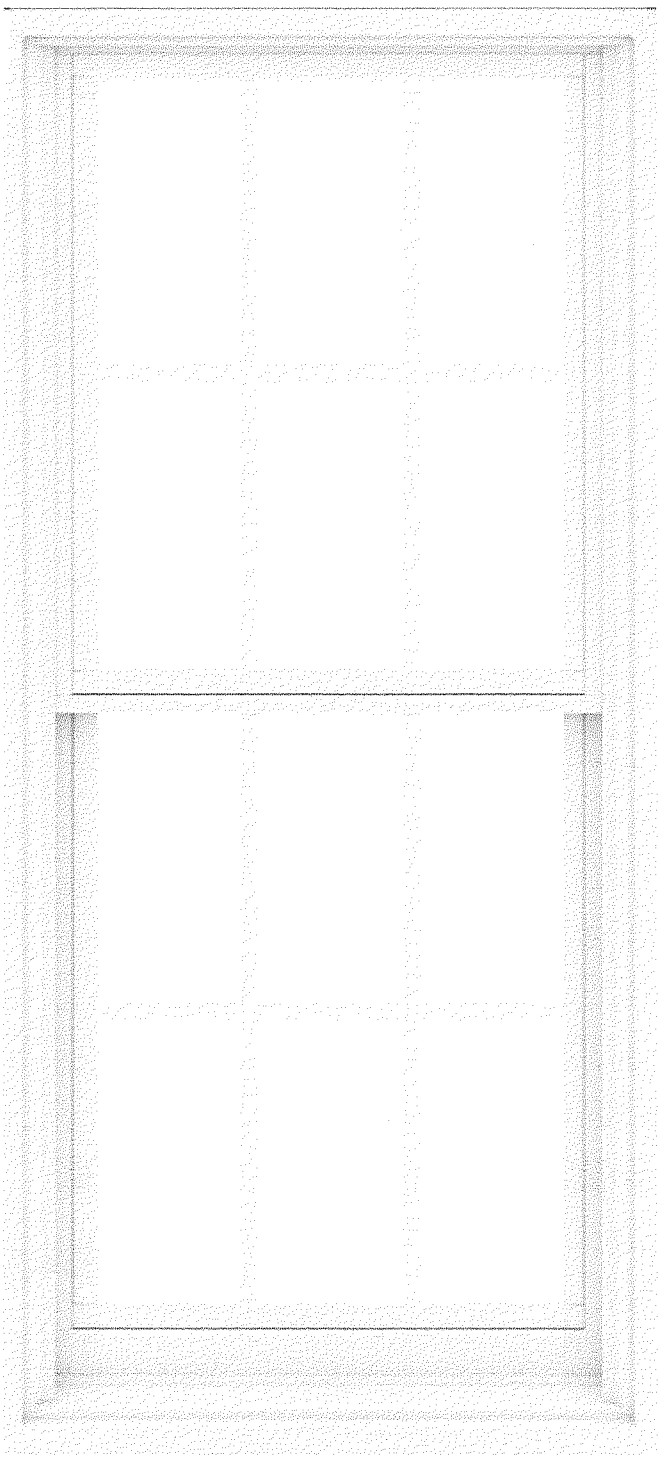

Exterior

Feedback

SUMMARY


To purchase this product or customize it further, take this summary to your Andersen dealer.

Product Name	400 Series Double-Hung Window
Product ID#	TW2046
Unit Width	25 5/8"
Unit Height	56 7/8"
Interior Color	White
Glass	Low-E4® Glass
Hardware	Standard Lock and Keeper, White
Optional Hardware	None, White
Grille Pattern	Colonial
Grille Width	3/4"
Exterior Color	White
Exterior Trim Profile	None
Exterior Trim Color	White


* Distressed bronze and oil rubbed bronze are 'living' finishes that will change with time and use.

* Options shown are not available for all products within the series. Computer monitor limitations prevent exact color duplication. For an accurate representation of color options please view actual color samples available at your Andersen window & patio door supplier.


Feedback

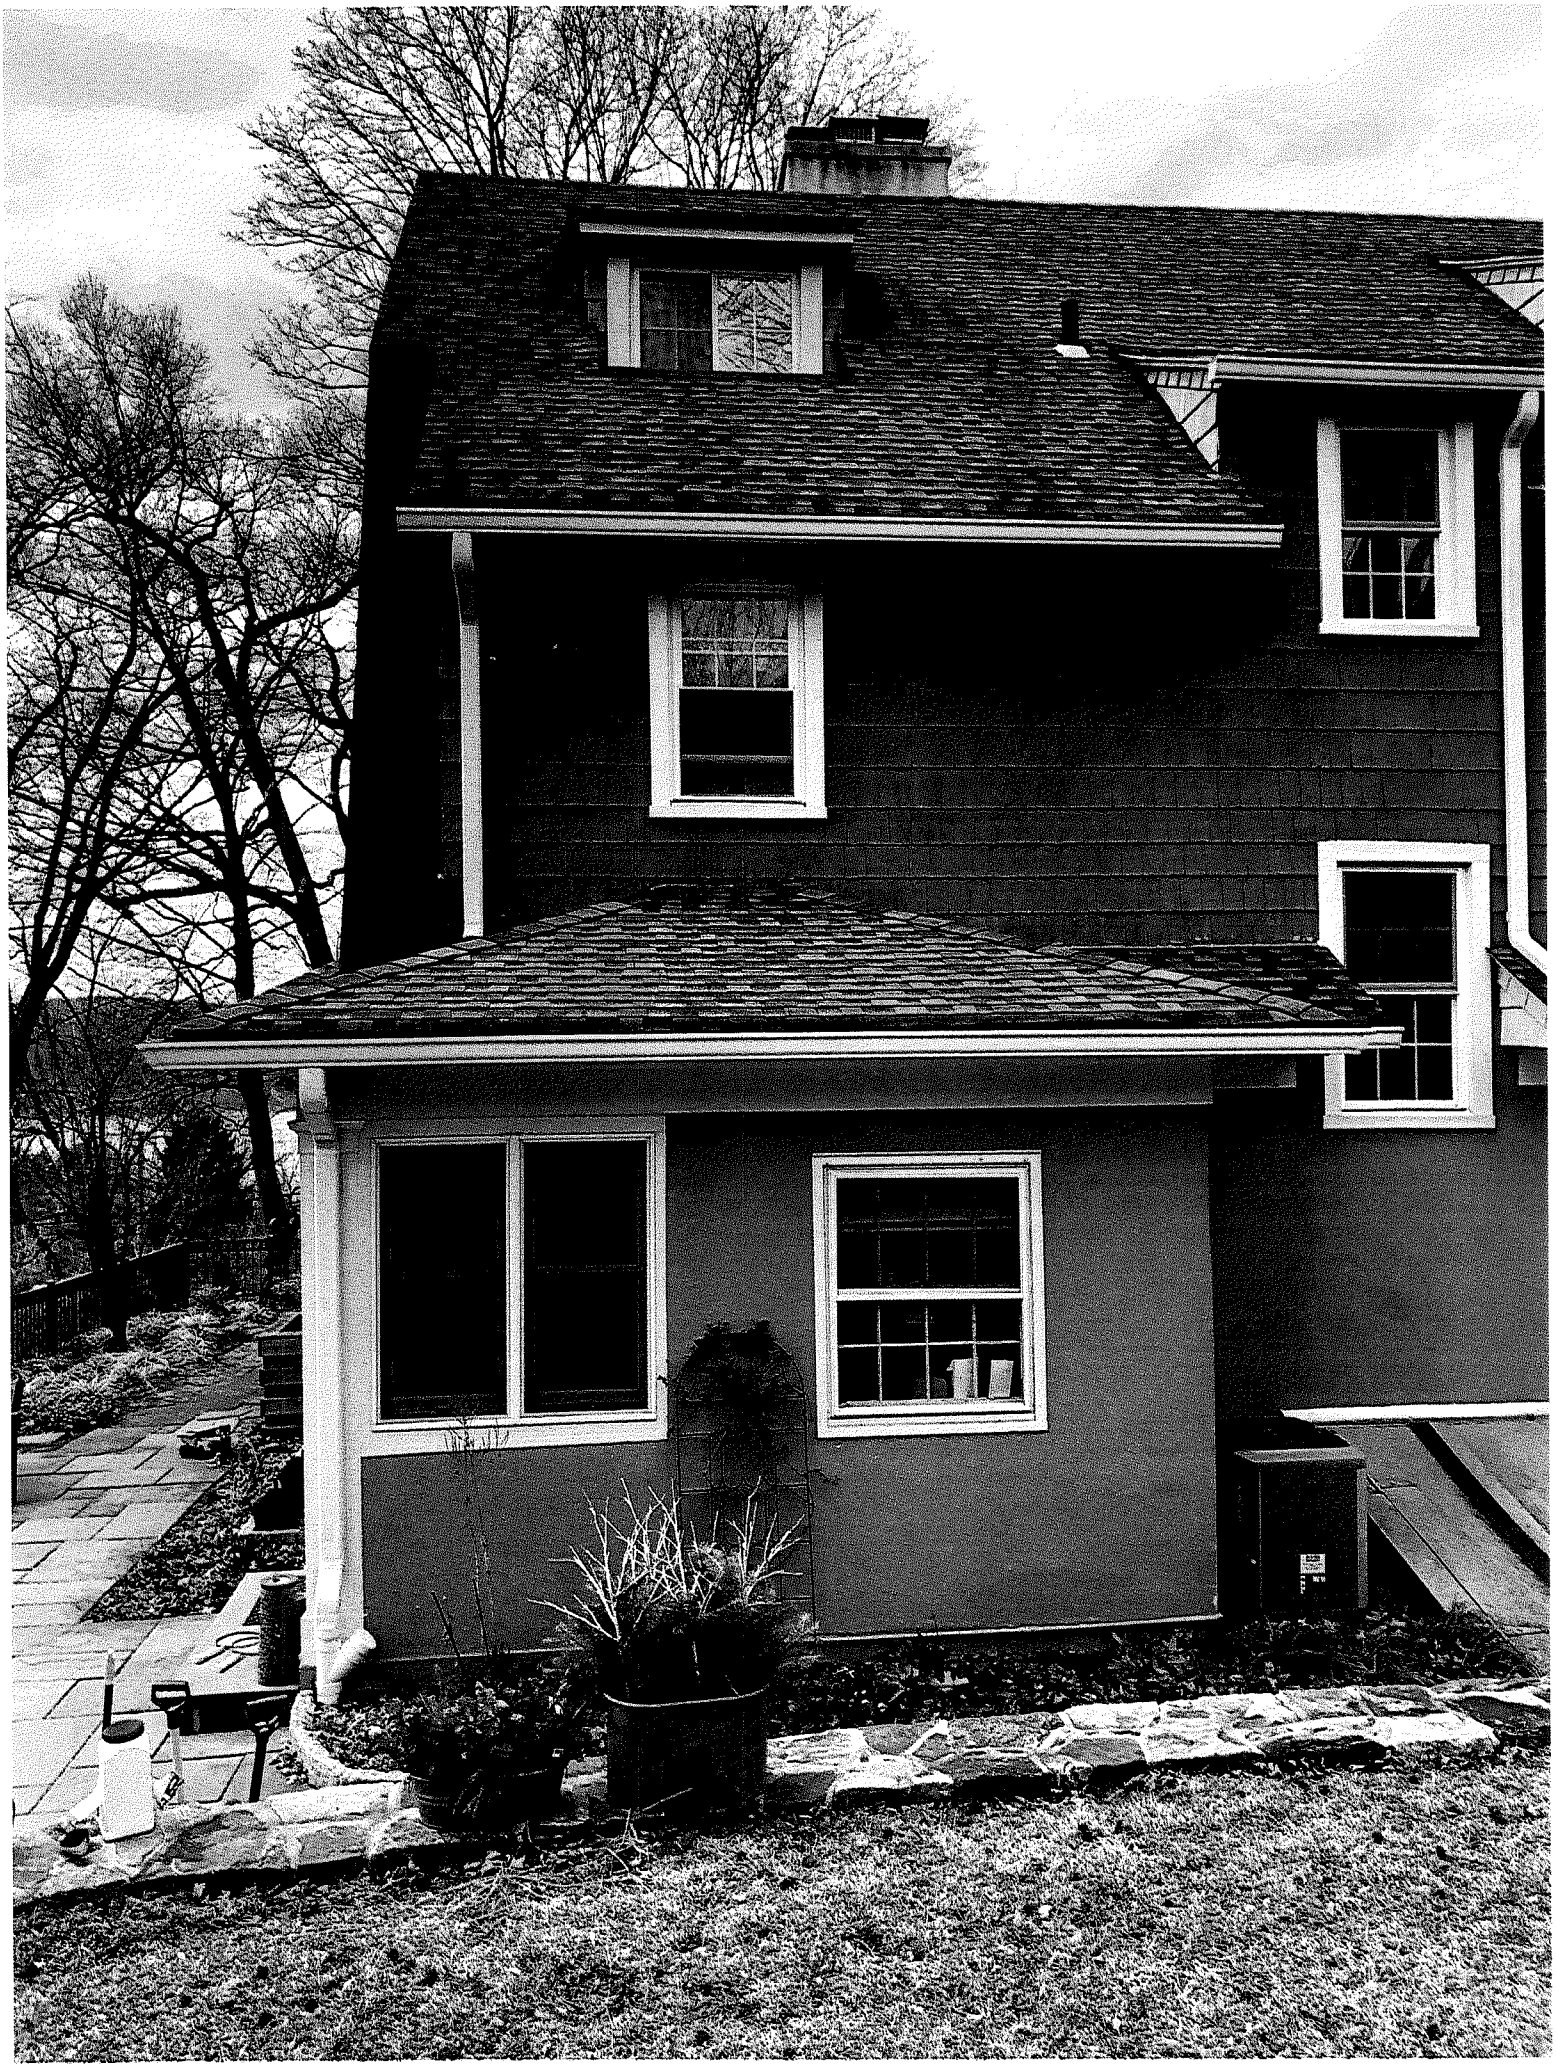



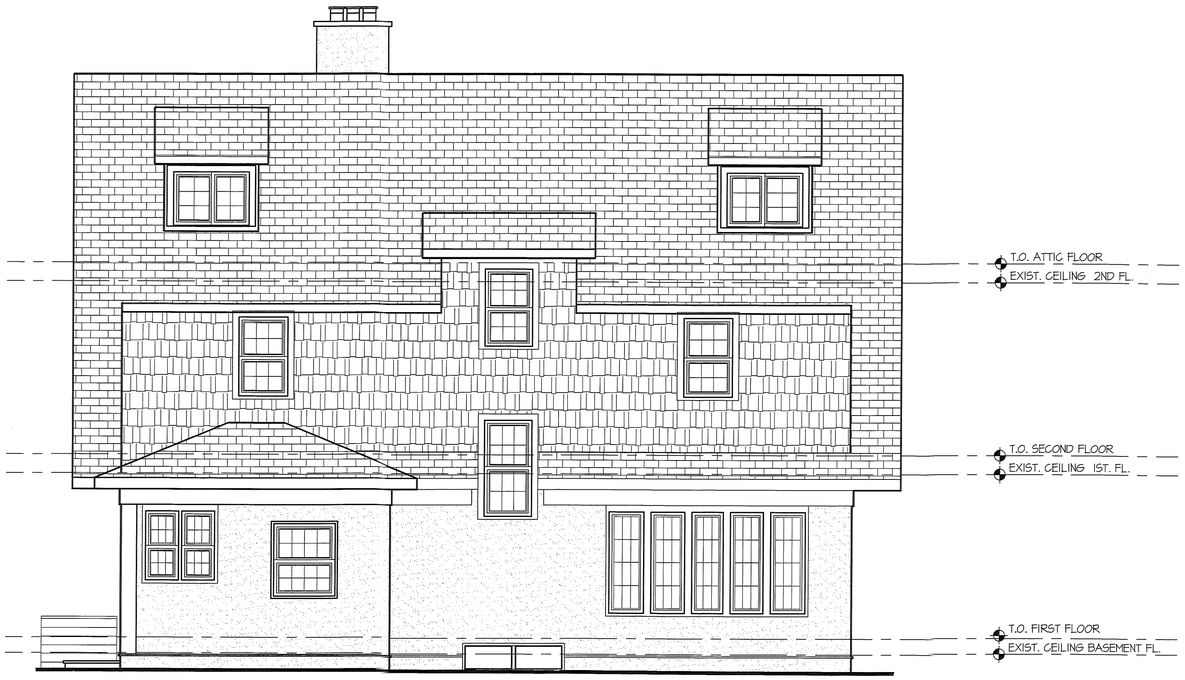

1 EXISTING EAST ELEVATION 1/4" = 1'-0"

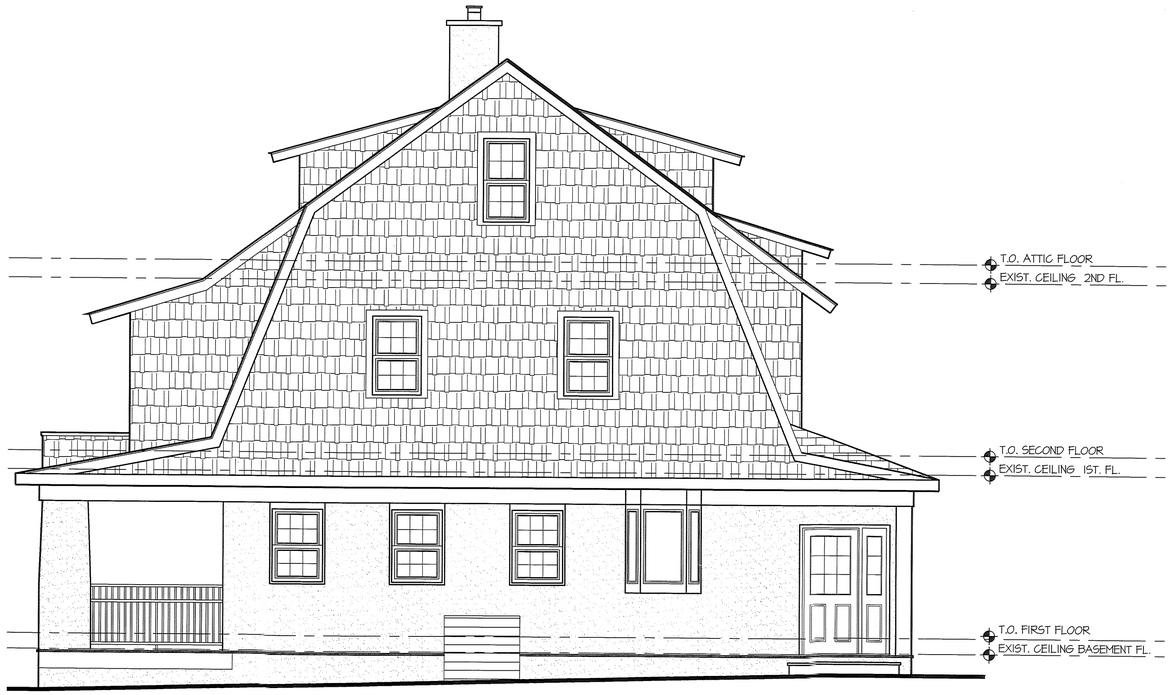

2 EXISTING SOUTH ELEVATION 1/4" = 1'-0"



3 EXISTING NORTH ELEVATION 1/4" = 1'-0"

140 VALLEY ST. SLEEPY HOLLOW, NY 10591
PHONE 914 524 9054
FAX 914 524 9672
CELL 914 659 4894

CONSULTANT:

IT IS A VIOLATION OF THE LAW FOR ANY PERSON, UNLESS ACTING UNDER THE DIRECTION OF A LICENSED ARCHITECT, TO ALTER AN ITEM IN ANY WAY. IF AN ITEM BEARING THE SEAL OF AN ARCHITECT IS ALTERED, THE ALTERING ARCHITECT SHALL AFFIX TO THIS ITEM THE SEAL AND

REV.	DATE	COMMENT

DRAWING TITLE: EXISTING EXTERIOR ELEVATIONS

PROJECT: KITCHEN RENOVATION AT:
GABRIEL RESIDENCE

SEAL: REGISTERED ARCHITECT SAMUEL F VIEIRA No. 022454 STATE OF NEW YORK


PROJECT #:
DATE: FEBRUAR
SCALE:
DRAWN BY:

A-3


SHEET NO:



1 PROPOSED EAST ELEVATION 1/4" = 1'-0"

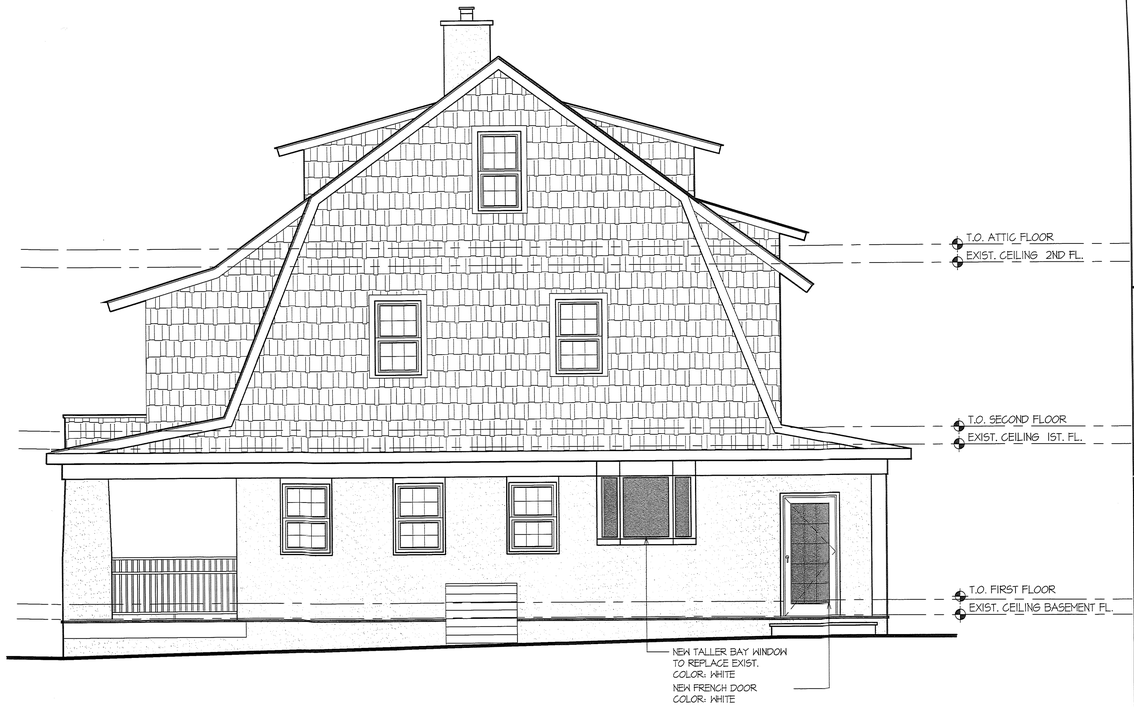

2 PROPOSED SOUTH ELEVATION 1/4" = 1'-0"

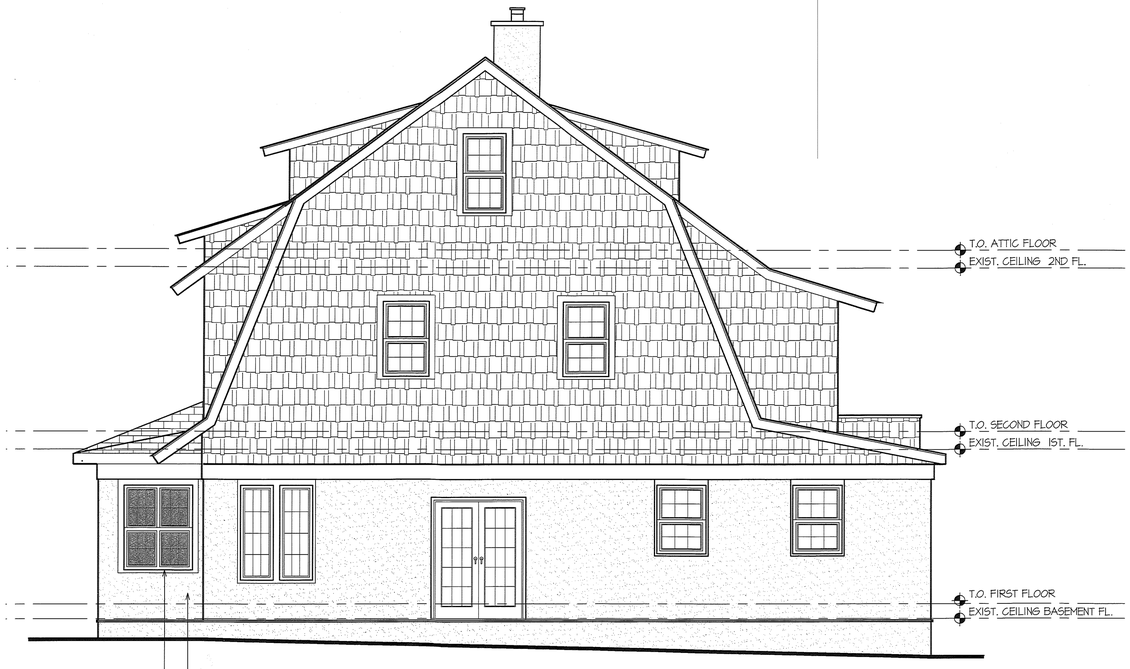

3 PROPOSED NORTH ELEVATION 1/4" = 1'-0"

140 VALLEY ST. SLEEPY HOLLOW, NY 10591
PHONE 914 524 9054
FAX 914 524 9672
CELL 914 659 4894
E-MAIL SAMRSFV@SIGN.COM

CONSULTANT:

IT IS A VIOLATION OF THE LAW FOR ANY PERSON, UNLESS ACTING UNDER THE DIRECTION OF A LICENSED ARCHITECT, TO ALTER AN ITEM IN ANY WAY. IF AN ITEM BEARING THE SEAL OF AN ARCHITECT IS ALTERED, THE ALTERING ARCHITECT SHALL AFFIX TO THIS ITEM THE SEAL AND THE NOTATION "ALTERED BY" FOLLOWED BY HIS/HER SIGNATURE AND THE DATE OF SUCH ALTERATION, AND A SPECIFIC DESCRIPTION OF THE ALTERATION.

REV.	DATE	COMMENT

DRAWING TITLE: PROPOSED EXTERIOR ELEVATIONS

PROJECT: KITCHEN RENOVATION AT:
GABRIEL RESIDENCE
12 SOUTHLAWN AVENUE
DOBBS FERRY, NEW YORK

SEAL:

REGISTERED ARCHITECT
SAMUEL F. VIRGILIO
No. 022455
STATE OF NEW YORK

PROJECT #:	19001-31
DATE:	FEBRUARY 12, 2020
SCALE:	AS NOTED
DRAWN BY:	RFA, DFA

A-4

SHEET NO: