THE FOLLOWING PLACARD SHALL BE PLACED AT THE WATER SHUTOFF VALVE:

WARNING, THE WATER SYSTEM FOR THIS HOME SUPPLIES FIRE SPRINKLERS THAT REQUIRE CERTAIN FLOWS AND PRESSURES TO FIGHT A FIRE. DEVICES THAT RESTRICT THE FLOW OR DECREASE THE PRESSURE OR AUTOMATICALLY SHUT OFF THE WATER TO THE FIRE SPRINKLER SYSTEM, SUCH AS WATER SOFTENERS, FILTRATION SYSTEMS AND AUTOMATIC SHUTOFF VALVES, SHALL NOT BE ADDED TO THIS SYSTEM WITHOUT A REVIEW OF THE FIRE SPRINKLER SYSTEM BY A FIRE PROTECTION SPECIALIST. DO NOT REMOVE THIS SIGN.

WATER SUPPLY FOR PROP. SPRINKLER SYSTEM TO BE TAPPED FROM EXIST. WATER SUPPLY. NEW BACKFLOW TO BE INSTALLED BY OTHERS. LOCATION OF FIRE SPRINKLER SYSTEM COMPONENTS ARE APPROXIMATE AND EXACT PLACEMENT TO BE FILED LOCATED FORCOMPLIANCE WITH NFPA 13D.

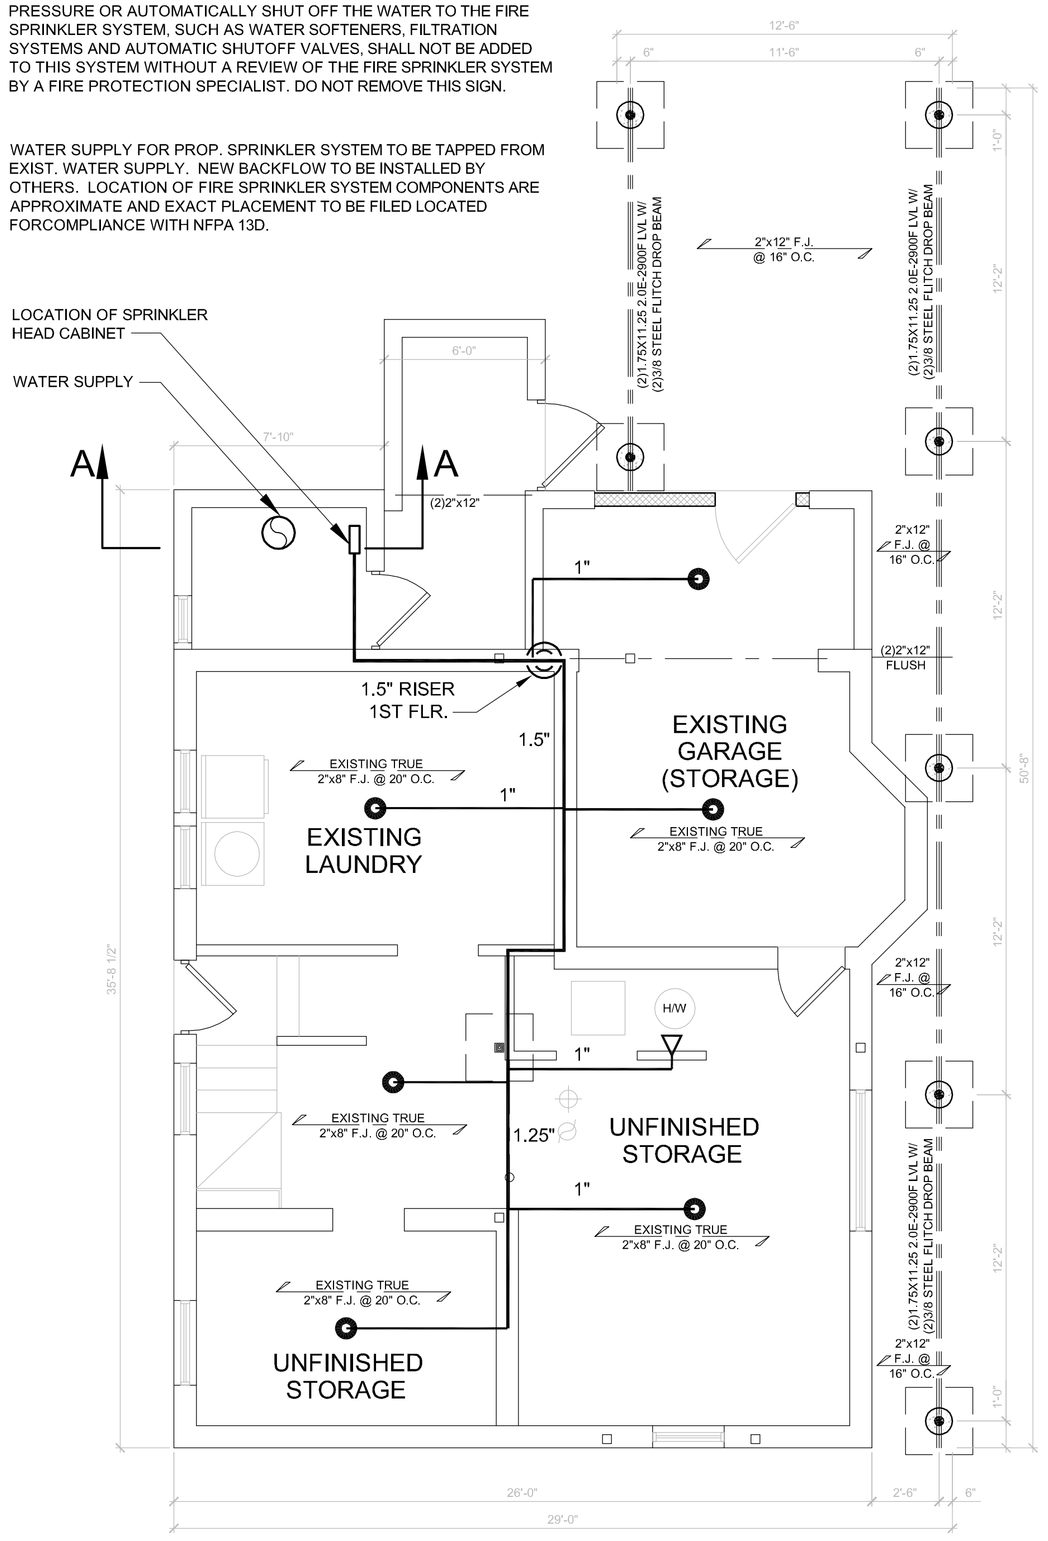

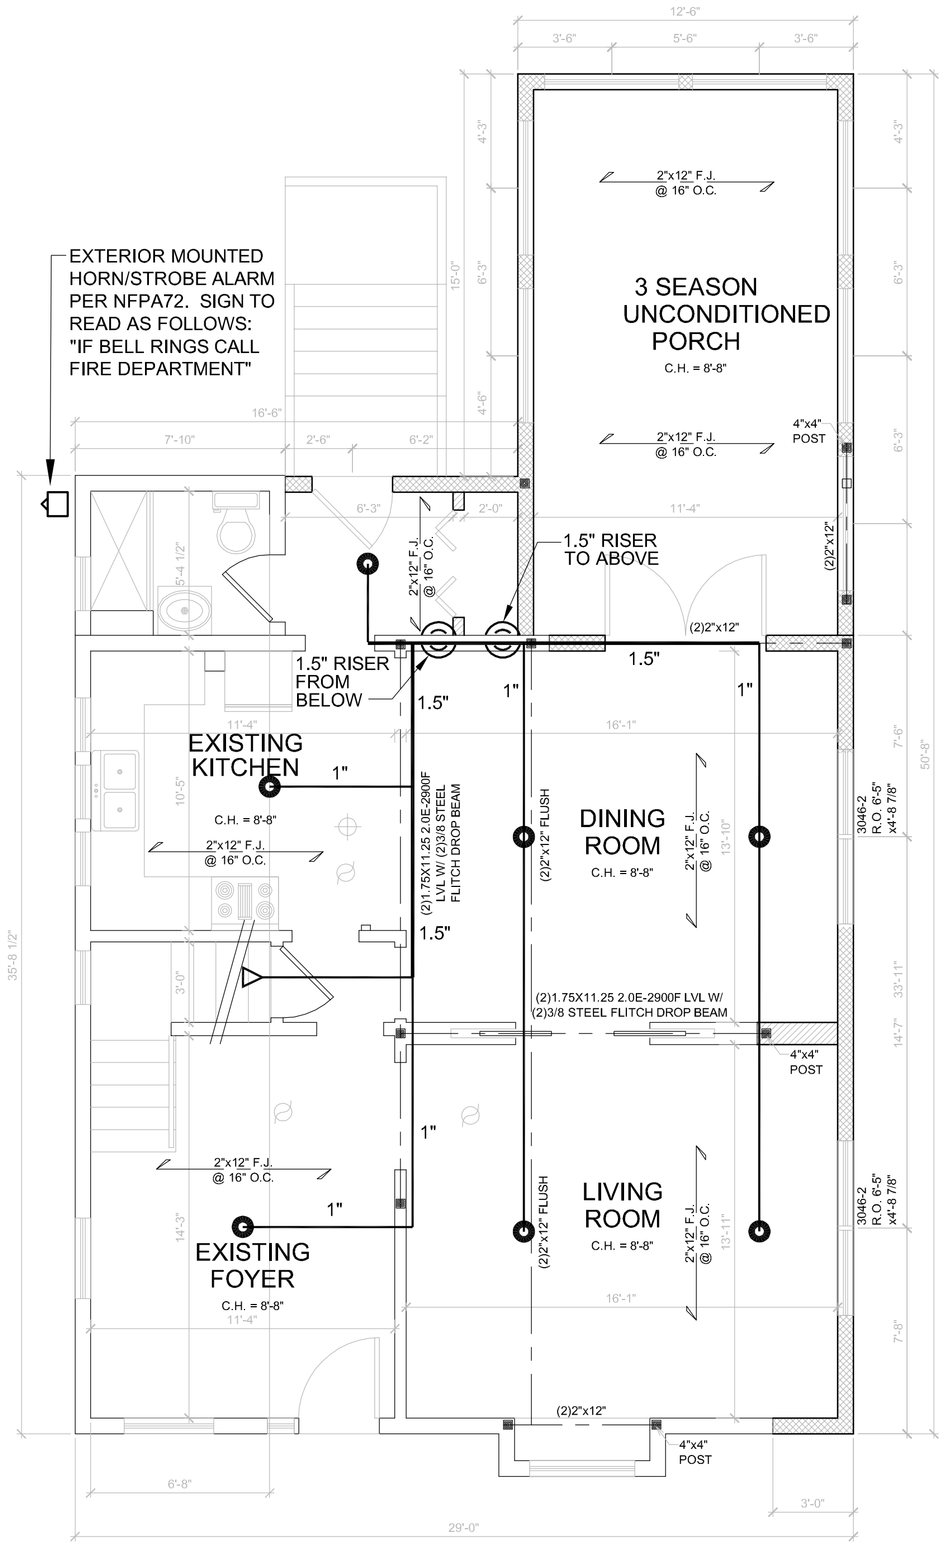

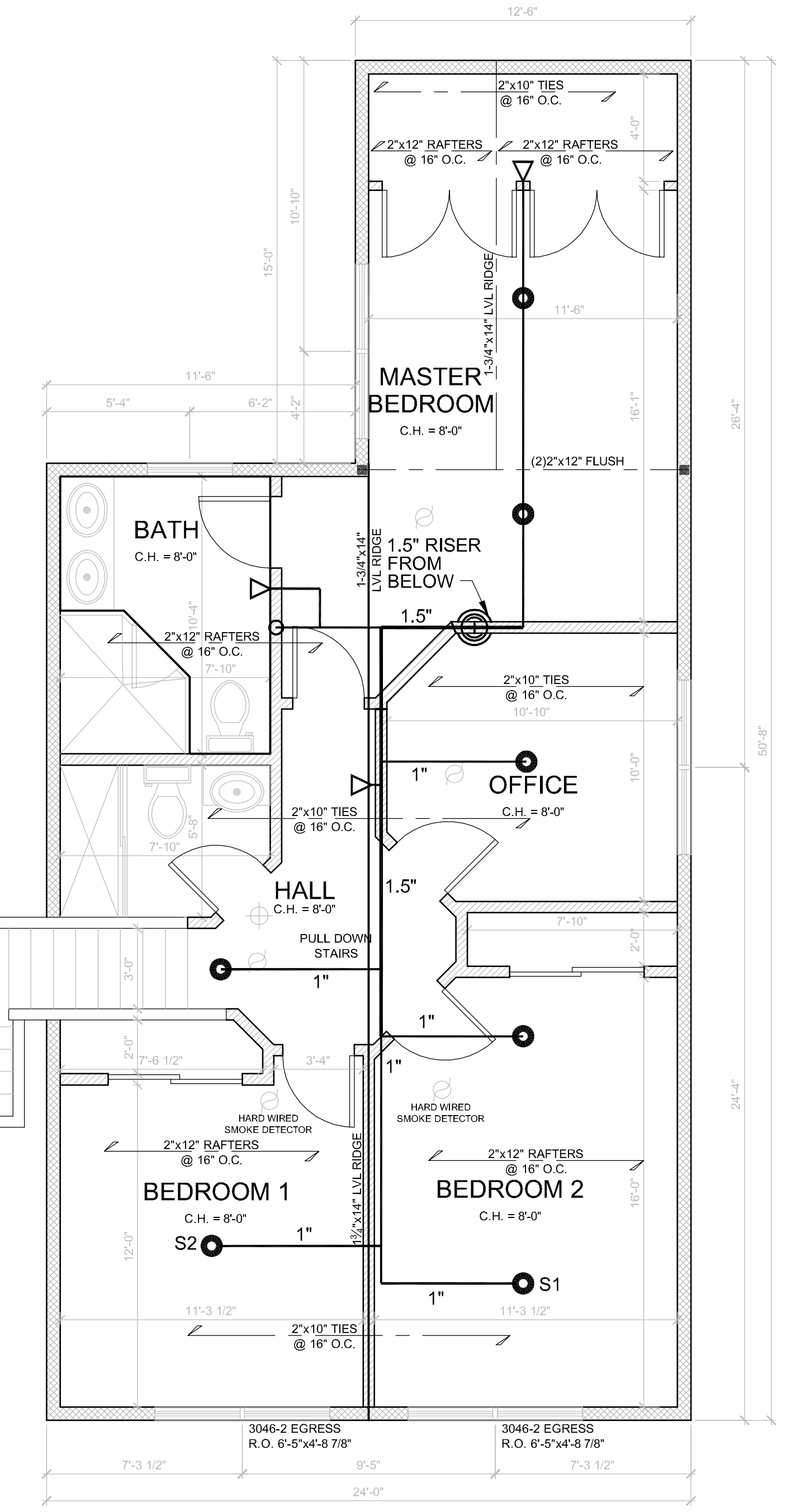

3 BASEMENT PLAN
SCALE: 1/4" = 1'-0"
4 0 4
GRAPHIC SCALE
NORTH

2 FIRST FLOOR PLAN
SCALE: 1/4" = 1'-0"
4 0 4
GRAPHIC SCALE
NORTH

1 SECOND FLOOR PLAN
SCALE: 1/4" = 1'-0"
4 0 4
GRAPHIC SCALE
NORTH

M.J.McGarvey P.E., P.C.
CONSULTING ENGINEER
20 Puritan Avenue
Yonkers, NY 10710
914-907-5365 Tel.
914-779-5527 Fax
Licensed in New York and Connecticut

IT IS A VIOLATION OF THE NEW YORK STATE EDUCATION LAW FOR ANY PERSON, UNLESS ACTING UNDER THE DIRECTION OF A LICENSED PROFESSIONAL ENGINEER, TO ALTER ANY ITEM ON THIS DRAWING AND/OR RELATED SPECIFICATION. ALL ALTERATIONS MUST BE MADE IN COMPLIANCE WITH THE NEW YORK STATE EDUCATION LAW. THE PROFESSIONAL ENGINEER WHOSE SEAL APPEARS HEREON ASSUMES NO RESPONSIBILITY FOR ANY SUCH ALTERATION OR RE-USE WITHOUT HIS CONSENT.

MYKHAYLO & MYROSLAVA LUSTIV

22 IRVINGTON STREET

DOBBS FERRY, NY 10522

AUTOMATIC FIRE PROTECTION SPRINKLER SYSTEM

Village of Dobbs Ferry — Town of Greenburgh

1	5.7.23	BUILDING DEPARTMENT SUBMISSION

REVISIONS

FLOOR PLANS

Project:	FIRE SPRINKLER SYSTEM
ZONE:	R10
SECTION:	3.100
BLOCK:	92
LOT:	1

Mykhaylo & Myroslava Lustiv
22 Irvington Street
Dobbs Ferry, NY 10522

STATE OF NEW YORK

DO NOT SCALE DRAWINGS

Original Date:	5.7.23
Scale:	AS NOTED
Drawn By:	MR
Checked By:	MJM
Project No:	2023-5

SHEET: 2 of 2