GEOGRAPHIC INDEX 41-00-8.7, -73-51-27.3

VICINITY MAP

SCALE 1 in. = 800 ft.

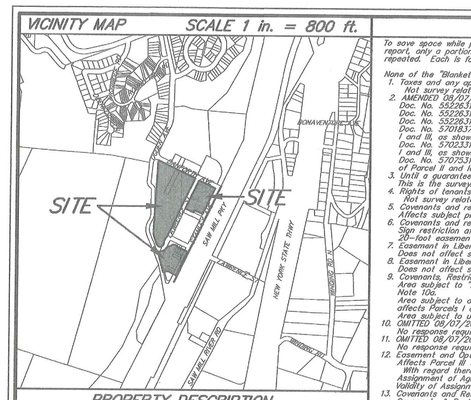

PROPERTY DESCRIPTION

ALL those certain parcels of land situate in the Village of Dobbs Ferry, Town of Greenburgh, County of Westchester, and State of New York that was heretofore conveyed by Dobbs Ferry Capital Partners, LLC to Saber Dobbs Ferry LLC by that certain deed dated August 7, 2015, and recorded in the Westchester County Clerk's office as Document No. 551073164, known and designated as Lot 2, Lot 3, and Lot 4 on that certain map entitled "Re-subdivision Plat of Lots 1 & 2 of the Erhardt, Edwards & Lowerre Syndicate", Chauncey (County Clerk Map No. 2788), Lot 1 of Lot 1 of Block 18 of the Westchester County Clerk's office on August 7, 2015, as Map No. 28893 that are Parcels I, II and III, respectively, bounded and described as follows:

PARCEL I (Lot 2 on Filed Map No. 28893)

BEGINNING at the point formed by the intersection of the southerly line of Danforth Avenue and the westerly line of Livingstone Avenue, said point being the easterly most corner of said Lot 2, now being described.

THENCE from the said point of beginning southwesterly along the westerly line of Livingstone Avenue, the following, first

S 37°20'10" W 736.32 feet

then on a tangent curve to the right, the central angle of which is 270°33'5", the radius of which is 35.00 feet for 16.53 feet, then on a curve reversing to the left, the center of which bears 52°36'37"E, the central angle of which is 44°30'41", the radius of which is 53.50 feet for 41.60 feet, and then

S 19°50'17" W 33.78 feet

to a point at the easterly end of the tangent curve to the right with a radius of 38.00 feet connecting the westerly line of Livingstone with lands now or formerly of the Village of Dobbs Ferry (Ogden Avenue), the following, first along the said curve, the central angle of which is 150°39'58", the radius of which is 38.00 feet for 99.93 feet, to the easterly line of said lands now or formerly of the Village of Dobbs Ferry (Ogden Avenue). Thence northerly along the said Village of Dobbs Ferry lands (Ogden Avenue), the following, first

N 09°29'45" W 74.60 feet

then on a tangent curve to the right, the central angle of which is 24°37'15", the radius of which is 200.00 feet for 85.94 feet, and then

N 15°07'30" E 802.08 feet,

to another point on the southerly line of Danforth Avenue. Thence southeasterly along the said southerly line of Danforth Avenue

S 52°39'50" E 465.39 feet

to the point or place of beginning, containing 5.680 acres, more or less.

PARCEL II (Lot 3 on Filed Map No. 28893)

BEGINNING at the point formed by the intersection of the southerly line of Danforth Avenue and the westerly line of Stanley Avenue, said point being the easterly most corner of said Lot 3, now being described.

THENCE from the said point of beginning southerly along the westerly line of Stanley Avenue

S 37°20'06" W 320.18 feet,

to a point at the line of lands now or formerly of Luigi and Josephine Constantini. Thence along the said Constantini lands, the following courses:

N 53°13'40" W 52.00 feet,
N 61°37'15" W 21.43 feet,
N 52°39'50" W 76.40 feet,
S 37°20'10" W 19.00 feet,
N 52°39'50" W 1.00 feet, and
S 37°20'10" W 6.01 feet,

to a point at the line of lands now or formerly of Dobbs Ferry Shopping, LLC. Thence along the said Dobbs Ferry Shopping, LLC lands

N 52°39'50" W 88.19 feet,

to a point on the easterly line of Livingstone Avenue. Thence northeasterly along the easterly line of Livingstone Avenue

N 37°20'10" E 330.00 feet

to another point on the southerly line of Danforth Avenue. Thence southeasterly along the southerly line of Danforth Avenue

S 52°39'50" E 200.00 feet

to the point or place of beginning, containing 1.542 acres, more or less.

PARCEL III (Lot 4 on Filed Map No. 28893)

BEGINNING at the easterly most corner of Lot 4 on Filed Map No. 28893, now being described, said point being in the bed of Stanley Avenue and on the southerly line of Lawrence Street as it appears on Filed Map No. 28893.

THENCE from the said point of beginning southerly through Stanley Avenue

S 37°20'10" W 293.66 feet,

to a point at the southerly line of said Lot 4 and lands now or formerly of the Village of Dobbs Ferry. Thence along the said southerly line of Lot 4 and the land now or formerly of the Village of Dobbs Ferry

N 53°39'50" W 104.62 feet, and
S 87°15'24" W 53.23 feet,

to a point at the easterly line of Ogden Avenue. Thence northerly along the easterly line of Ogden Avenue

N 02°48'43" W 219.46 feet

to the southerly end of the tangent curve with a radius of 15 feet that connects the northeasterly line of Ogden Avenue to the southeasterly line of Livingstone Avenue. Thence along the said curve, the central angle of which is 90°00'00", the radius of which is 15.00 feet for 23.56 feet, to a point on the southeasterly line of Livingstone Avenue. Thence along the southeasterly line of Livingstone Avenue and continuing along the southerly line of Lawrence Street the following, first

N 87°11'17" E 32.74 feet

then on a tangent curve to the left, the central angle of which is 44°36'21", the radius of which is 88.00 feet for 68.51 feet, then on a curve reversing to the right, the center of which bears S47°25'04"E, the central angle of which is 42°22'27", the radius of which is 117.10 feet for 86.61 feet, then on a curve reversing to the left, the center of which bears N02°31'04"E, the central angle of which is 42°40'00", the radius of which is 53.50 feet for 40.77 feet, then on a curve reversing to the right, the center of which bears S33°50'56"E, the central angle of which is 69°24'21", the radius of which is 25.00 feet for 30.29 feet, then

S 53°44'35" E 22.38 feet, and
S 24°43'50" E 14.12 feet

then on a tangent curve to the left, the central angle of which is 29°00'45", the radius of which is 32.70 feet for 11.49 feet, and then

S 53°44'36" E 121.78 feet

to the point or place of beginning, containing 1.625 acres, more or less.

SCHEDULE B REVIEW

To save space while providing reference to the numbered exception in the title report, only a portion of the exception's text from Schedule B has been repeated. Each is followed by the surveyor's review comments.

None of the "Blanket Policy" entries, I through IX, are survey related.

1. Taxes and any applicable tax liens... Not survey related.
2. AMENDED 08/07/2017 File (5) open mortgages of record Doc. No. 552263170 describes entirety of subject premises. Doc. No. 552263172 describes entirety of subject premises. Doc. No. 552263174 describes entirety of subject premises. Doc. No. 570183752 includes all of Parcel II and large portions of Parcels I and III, as shown. Doc. No. 570233111 includes all of Parcel II and large portions of Parcels I and III, as shown. Doc. No. 570753145 Description is incomplete, but appears to include all of Parcel II and large portions of Parcels I and III, as shown. Unless a guarantee survey is received... Not survey related.
4. Rights of tenants or persons in possession. Not survey related.
5. Covenants and restrictions in Liber 2787 Page 54. Affects subject premises to the extent shown hereon.
6. Covenants and restrictions in Liber 2820 Page 23. Affects subject premises. Parcel II's access to the extent shown hereon. The 20-foot easements cannot be located. See Note 9 hereon.
7. Easement in Liber 3184 Page 32. Does not affect subject premises.
8. Easement in Liber 3479 Page 92 Does not affect subject premises.
9. Covenants, Restrictions and in Liber 5299 Page 410. Affects Parcel I. Right to purchase is not within subject premises. See Note 10b.
   Area subject to acquisition by Stouffer, Village, Town, County or State affects Parcels I and III to the extent shown hereon. See Note 10b.
   Area subject to utility easement cannot be located. See Note 10c.
10. AMENDED 08/07/2017 per MLM/cmt
    No response received.
12. Easement and Option Agreement in Control No. 442531108. Affects Parcel III to the extent shown hereon.
    With regard thereto:
    Subordination, Non-Disturbance and Attornment Agreement in Control No. 520533336.
    Validity of assignment is not survey related.
13. Covenants and Restrictions set forth in Control No. 502583029. Covenants & Restrictions in Liber 2787 cp 54 – See Item 5, above. Covenants & Restrictions in Liber 2820 cp 23 – See Item 6, above. Covenants in Liber 5299 cp 410 – See Item 9, above and Note 10. Easement in Doc. No. 442040167 – Affected Parcel I. 2004 Building has been razed. Easement in Doc. No. 441610134 – Affected Parcel II. 2004 Building has been razed. Easement and Option in Doc. No. 442531108 – See Item 12, above. Parking Lot Lease in mentioned in Doc. No. 502583029 was not provided. Sewer Easement in Liber 3184 cp 32 – See Item 7, above. Sidewalk Restriction in Liber 3280 cp 54 – See Item 8, above. Sewer Easement in Liber 3479 cp 92 – See Item 11, above.
14. Easement Agreement (Livingston Avenue) in Control No. 551103484. Affects Parcel I to the extent shown hereon.
15. Easement Agreement (Lawrence Street) in Control No. 551103499. Affects Parcel III. See Note 8.
16. Declaration of Easements and Restrictive Covenants in Control No. 552183635. Allows signs to be constructed in two places as indicated hereon. Restrictive Covenants affect the entirety of the subject premises.
17. Tax Certiorari Agreement in Control No. 552193213. Covers subject premises and more. Not survey related.
    With regard thereto:
    Discontinued and Restoked Tax Certiorari Document not provided. Not survey related.
18. Parking Construction and Maintenance Agreement in Control No. 552192520. Affects Lots 2 and 3 of subject premises. Not survey related.
19. Annual Stormwater Maintenance Agreement in Control No. 552193211. Affects subject premises. Not survey related.
    With regard thereto:
    Proof of payment of changes as set forth in the above Agreement. Not survey related.
20. Terms, covenants, conditions, provisions and agreements contained in Amended and Restated Tax Agreement in Control No. 552293332. Affects subject premises. Not survey related.
21. Notes, Easements and Conditions as set forth on filed Map No. 28893 filed August 7, 2015 "Re-Subdivision of a portion of Map No. 1 of the Erhardt, Edwards, Lowerre Syndicate of Chauncey (County Clerk Map No. 2788)". Affects subject premises to the extent noted on Filed Map No. 28893.
22. Terms, provisions, covenants, restrictive uses and regulations, conditions and options contained in and rights and easements in Control No. 552193631, as amended by First Amended and Restated in Control No. 553273313, as same may have been amended. Affects subject premises. Location of condominium parcels shown hereon. See Notes 12a, 12b and 12c.
23. Terms, covenants, conditions, provisions and agreements in Control No. 552263124. Affects subject premises. Not survey related.
    With regard thereto:
    An estoppel certificate is required and (5) the Lease is in full force and effect and (6) there are no defaults now exist in relation thereto. Not survey related.
24. Terms, covenants, conditions, provisions and agreements contained in Control No. 552263135. Affects subject premises. Not survey related.
    With regard thereto:
    An estoppel certificate is required and (5) the Lease is in full force and effect and (6) there are no defaults now exist in relation thereto.
25. Terms, covenants, conditions, provisions and agreements contained in Lease a Memorandum of which is in Control No. 552263163. Affects subject premises. Condominium parcels are shown hereon. Not survey related.
    With regard thereto:
    Subordination, Non-Disturbance and Attornment Agreement in Control No. 552263167. Not survey related.
26. Terms, covenants, conditions, provisions and agreements contained in Lease a Memorandum of which is in Control No. 552263220. Affects subject premises. Condominium parcels are shown hereon. Not survey related.
    With regard thereto:
    Subordination, Non-Disturbance and Attornment Agreement in Control No. 552263224. Not survey related.
27. Terms, covenants, conditions, provisions and agreements contained in unrecorded lease dated as of March 3, 2010 between Saber Dobbs Ferry LLC and Tops Dobbs Ferry, LLC. Lease not provided. Condominium parcels are shown hereon. Not survey related.
    With regard thereto:
    Subordination, Non-Disturbance and Attornment Agreement in Control No. 552353134. Not survey related.
28. Terms, covenants, conditions, provisions and agreements contained in unrecorded lease dated as of October 2, 2014 between Saber Dobbs Ferry LLC and WYL Group, Inc. Lease not provided. Condominium parcels are shown hereon. Not survey related.
    With regard thereto:
    Subordination, Non-Disturbance and Attornment Agreement in Control No. 552353142. Not survey related.
29. Terms, covenants, conditions, provisions and agreements contained in unrecorded lease dated as of November 21, 2012 between Saber Dobbs Ferry LLC and TGI of Dobbs Ferry, LLC. Lease not provided. Condominium parcels are shown hereon. Not survey related.
    With regard thereto:
    Subordination, Non-Disturbance and Attornment Agreement in Control No. 552353143. Not survey related.
30. Terms, covenants, conditions, provisions and agreements contained in unrecorded lease dated as of March 4, 2014 between Saber Dobbs Ferry LLC and Chipotle Mexican Grill of Colorado, LLC. Lease not provided. Condominium parcels are shown hereon. Not survey related.
    With regard thereto:
    Subordination, Non-Disturbance and Attornment Agreement in Control No. 552353141. Not survey related.
31. Terms, covenants, conditions, provisions and agreements contained in unrecorded lease dated as of April 2, 2013 between Saber Dobbs Ferry LLC and Mrs. Greens Management Corp. Lease not provided. Condominium parcels are shown hereon. Not survey related.
    With regard thereto:
    Subordination, Non-Disturbance and Attornment Agreement dated as of August 7, 2015 between Mrs. Greens Management Corp. and Manufacturers and Traders Trust Company, recorded August 18, 2015 in Control No. 552353452. Not survey related.
32. Terms, covenants, conditions, provisions and agreements contained in unrecorded lease dated as of May 28, 2013 between Saber Dobbs Ferry LLC and the Dobbs Ferry Gym LLC. Lease not provided. Condominium parcels are shown hereon. Not survey related.
    With regard thereto:
    Subordination, Non-Disturbance and Attornment Agreement dated as of August 7, 2015 between the Dobbs Ferry Gym LLC and Manufacturers and Traders Trust Company, recorded August 18, 2015 in Control No. 552353425. Not survey related.
33. Terms, covenants, conditions, provisions and agreements contained in unrecorded lease dated as of May 28, 2013 between Saber Dobbs Ferry LLC and Tops Dobbs Ferry, LLC. Lease not provided. Condominium parcels are shown hereon. Not survey related.
    With regard thereto:
    Subordination, Non-Disturbance and Attornment Agreement dated in Control No. 552353427. Not survey related.
34. Terms, covenants, conditions, provision and agreements contained in unrecorded Parking Lot Lease dated March 3, 2010 between Akzo Nobel Chemical, Inc. and TGI Dobbs Ferry, LLC, as amended with New York Sports Club. Not survey related.
    Subordination of Subordination Agreement between Akzo Nobel Chemical, Inc. and TGI Dobbs Ferry, LLC and Manufacturers and Traders Trust Company.
    Agreement not provided. Not Survey related.
35. General Assignment of Rents (Acquisition Loan) in Control No. 552363172. Not survey related.
36. General Assignment of Rents (Building Loan) in Control No. 552363178. Not survey related.
37. General Assignment of Rents (Project Loan) in Control No. 552363180 Not survey related.
38. Unit Owner's Power of Attorney as required by the Declaration of Condominium. Not survey related.
39. A certificate from the Board of Managers...no unpaid common... Not survey related.
40. Upon the sale of the Unit, a certificate executed...the Secretary of the Board Not survey related.
41. The Deed to be insured herein must contain a statement...as required by Section 339-y of the RPL. Not survey related.
42. RE: Saber Dobbs Ferry LLC (a New York limited liability company and the certified fee owner)
    None of the sub-entries a through f are survey related.
43. Searches for judgments, federal tax liens and bankruptcies and Patriot searches.
    Not survey related.
44. The contract of sale for the premises described in Schedule A...must be submitted to...
    Not survey related.
    (AMENDED AUGUST 7, 2017)
45. NOTE: Provide the name/address/telephone of the proposed insured purchaser... Not survey related.
46. NOTE: The Westchester County Clerk requires... in black ink.
47. Proof... that all water and sewer usage charges have been fully paid Not survey related.
48. Building Loan Agreement No. 532550 dated August 14, 2015 between Saber Dobbs Ferry LLC, County of Westchester Industrial Development Agency.
    Agreement not provided.
49. NOTE: All checks in excess of $1,000 must...bank, certified or attorney escrow...
    Not survey related.
50. AMENDED 08/07/2017 per MLM/cmt. The following Mechanics Liens must be discharged or bonded...
    None of the sub-entries a through e are survey related.
51. ADDED 08/08/2017 per MLM/cmt. Grant of Easement dated August 22, 2016 in Control No. 571583280.
    Blanket Easement affects Lot 2 shown hereon.

LEGEND

- CB — CATCH BASIN
- DI — DROP INLET
- EB — ELECTRIC BOX
- EP — ELECTRIC POST
- FH — FIRE HYDRANT
- GV — GAS VALVE
- GM — GAS METER
- GV — GAS VENT
- GY — GUY
- LP — LAMP
- MH — MANHOLE
- EM — MANHOLE (ELECTRIC)
- DM — MANHOLE (DRAINAGE)
- SM — MANHOLE (SEWER)
- TM — MANHOLE (TELEPHONE)
- PL — POLE
- 123.7 / 123.5 — TOP & BOTTOM OF BUILDING
- SS — SIGN (SMALL)
- TP — TELEPHONE BOX
- TB — TRAFFIC BOX
- TV — TV BOX
- UB — UTILITY BOX
- WV — WATER VALVE
- WM — WATER METER
- SHRUB

UNDERGROUND STRIPING

- D — DRAINAGE LINE
- E — ELECTRIC LINE
- G — GAS LINE
- SW — SEWER LINE
- T — TELEPHONE LINE
- W — WATER LINE

PROPERTY DATA

Tax Map Designation:
3.180–155–1, 3.180–156–2,
3.180–157–2 THROUGH 8

Zoning District: CP

Total Area: 8.847 Acres

Flood Zone X:
FEMA FIRMETTE 36119C0136F
EFFECTIVE 9/28/2007

ZONING REQUIREMENTS (CP)

Min. Lot Size	: -----
Min. Lot Area Per Dwelling Unit	: 1,800 Sq.Ft.
Max. Number of Stories	: 5
Max. Building Height	: 65 Ft.
Min. Number of Stories	: -----
Min. Building Height	: -----
Max. Lot Coverage by Buildings	: 30%
Max. Lot Coverage by Impervious Cover	: 70%
Min. Front Yard Setback	: 0 or 10 Ft.
Max. Front Yard Setback	: -----
Min. Rear Yard Setback	: 20 Ft.
Min. Side Yard Setback (each)	: 10 Ft.
Min. Side Yard Setback (both)	: 20 Ft.
Max. Side Yard Setback (each)	: -----

TREE LEGEND

OK14TW
- ATTRIBUTE (TW = TWIN)
- CALIPER (14 = 14")
- SPECIES (OK = OAK)
- TREE LOCATION

KEY

SPECIES	ATTRIBUTE
AB ARBORVITAE	QU QUADRUPLE
EL ELM	TR TRIPLE
FR FIR	
MA MAPLE	
OK OAK	
PE PINE	

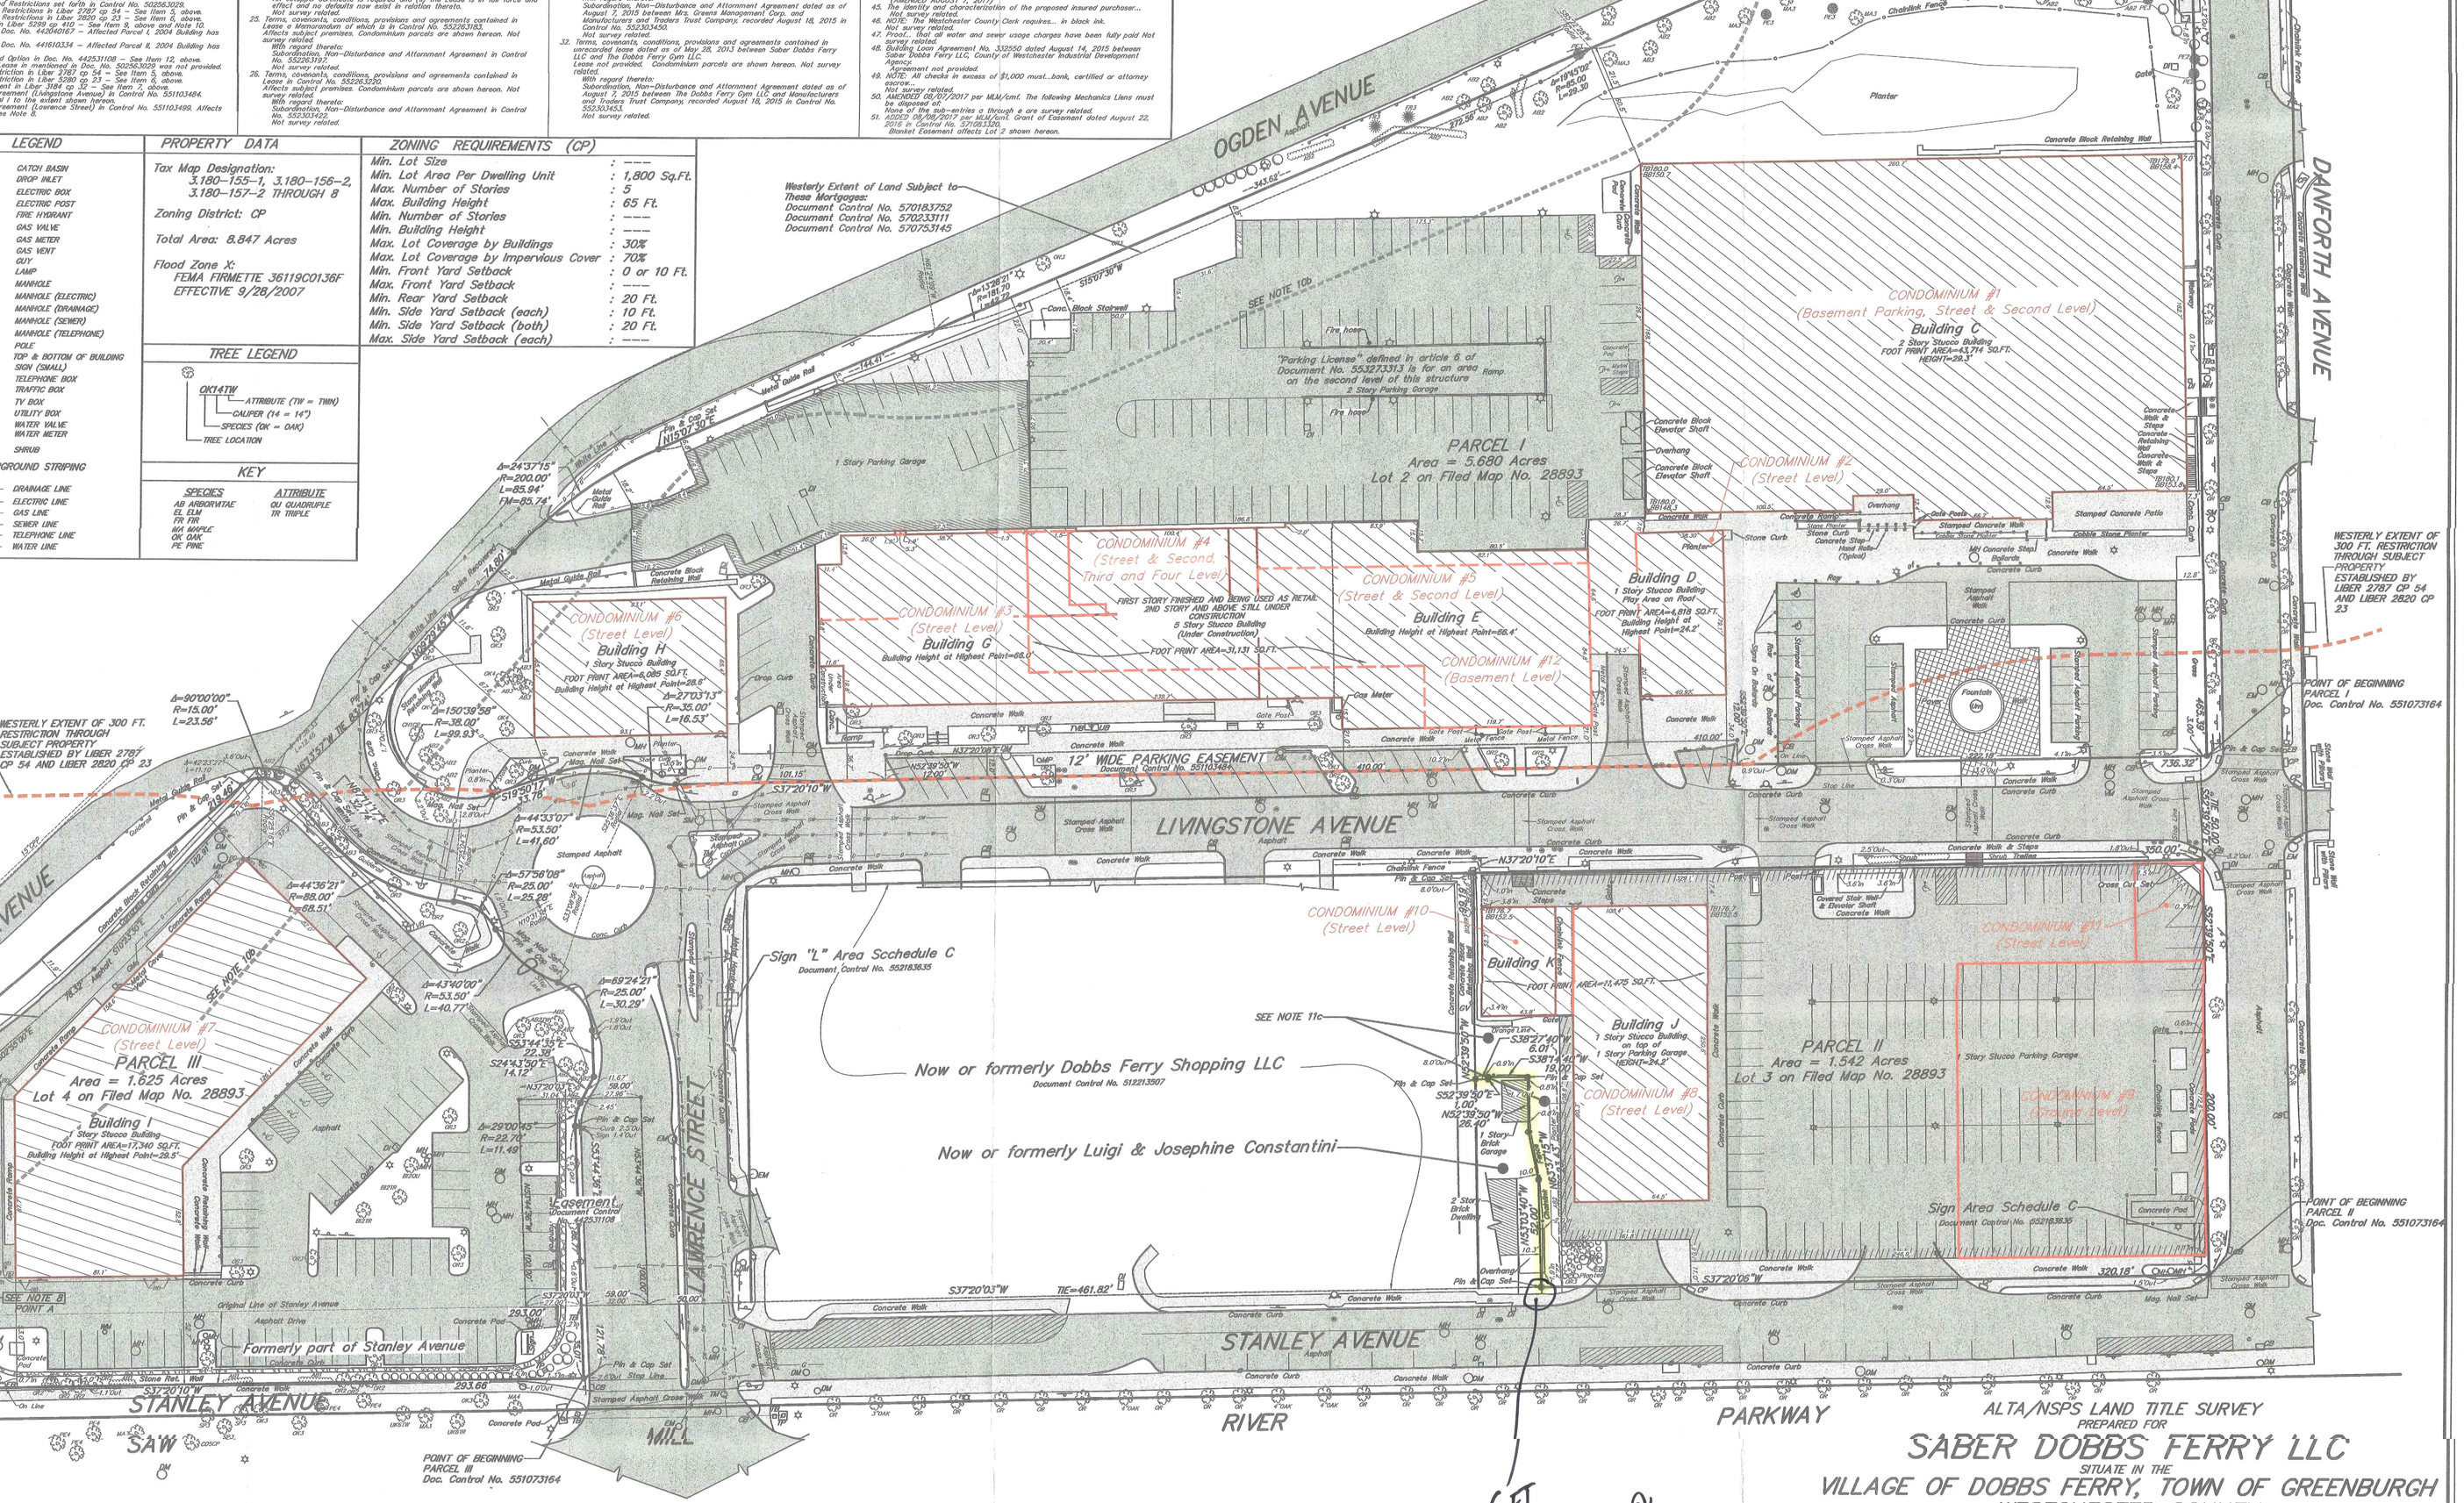

PARCEL I = 5.680 Acres
PARCEL II = 1.542 Acres
PARCEL III = 1.625 Acres
Total Area = 8.847 Acres
which includes 0.113 acres in Parking Easement

Notes

1. COPYRIGHT "2017" by BADEY & WATSON, Surveying & Engineering, P.C. All Rights Reserved. Unauthorized duplication is a violation of applicable laws.
2. Unauthorized alteration or addition to a document prepared by a licensed land surveyor is a violation of Section 7209, Subdivision 2 of the New York State Education Law.
3. All certifications are valid for this map and copies thereof only if said map or copies bear the embossed seal of the surveyor whose signature appears hereon.
4. If underground improvements, easements, or encroachments exist and are neither visible during normal field survey operations nor described in instruments provided to these surveyors, they may not be shown on this map.
5. This survey was made in reliance upon the Certificate of Title issued by Stewart Title Insurance Company under its Title No. 1A16(10)419, with an effective date of October 3, 2017.
6. This survey is of property described in the Westchester County Clerk's Control No. 551073164 (Dobbs Ferry Capital Partners LLC to Saber Dobbs Ferry LLC).
7. Users are referred to the following maps filed in the Westchester County Clerk's office:
   * Sheet 1 of 2 Re-subdivision of Parcels Dobbs Ferry Capital Partners LLC..., " filed August 7, 2015 as Map No. 28893.
   * Sheet 12A, "Westchester County Park Commission...Saw Mill River Parkway..." filed March 28, 1927 as Map No. 2720.
   * Sheet 13A, "Westchester County Park Commission...Saw Mill River Parkway..." filed March 28, 1927 as Map No. 2721.
   * Map No. 1 of Property of The Erhardt, Edwards & Lowerre Syndicate..." filed April 2, 1891, as Map No. 974.
   * Plan entitled "Rivertowns Square Condominium at Dobbs Ferry, Dobbs Ferry, NY..." filed November 23, 2015, as Map No. 28916.
8. The easement granted by the deed recorded as Doc. No. 551103499 is a general easement over all paved areas on Parcel III shown hereon, and includes the right to cross into the property from property shown hereon as "Lands now or formerly of the Village of Dobbs Ferry" at "Point A". The length of the portion of the property line that may be crossed is limited to 20 feet located as indicated hereon.
9. The two 20-foot rights-of-way reserved in Liber 2820 cp 23 lack sufficient definition and cannot be located. No evidence of that they serviced the subject property was observed during the course of the survey.
10. a. Lots 1, 2, 3, & 4 on Block B, on Filed Map No. 974, as indicated hereon, are the same lots that are subject to the "right to purchase" in Liber 5299 cp 410.
    b. This line is drawn 25 feet northeasterly from and parallel to the southeasterly line of Chauncey Road, now known as Ogden Road, as it is described in Liber 5299 cp 410. It represents the northeasterly extent to which the property so described is or was subject to the right of the Stauffer Chemical Company, or the State, County Town or Village to acquire a portion of the land described in said deed.
    c. Due to significant changes in the property since 1891, the area subject to utility easement described in Liber 5299 cp 410 cannot be identified and located.
11. a. Interior Hotel Utility Easements defined in Article 6 of the First Amended and Restated Declaration of Condominium recorded as Doc. No. 553273313 have not been located.
    b. Exhibit 3 to the First Amended and Restated Declaration of Condominium recorded as Doc. No. 553273313 describes reciprocal pedestrian and vehicular easements on all private driveways, access roads, sidewalks and or walkways now existing and hereafter constructed on both the subject property and adjoining lands now owned by Dobbs Ferry Shopping Center LLC, as noted hereon. This easement is general in nature and covers all such areas shown hereon plus such areas now under construction.
    c. Open Space/Lawn Area Easement granted to Alfred Constantine is located in this area. However, the description of the easement area, as found in Document No. 553273313, is incomplete and original document could not be found of record. Document No. 553273313 also contains a release of said easement signed by Mr. Constantine and notarized. We were not able to find this document on record either.

GRAPHIC SCALE
20 0 10 20 30 100
(IN FEET)
1 inch = 80 ft.

STATE OF NEW YORK — JOSEPH W. BADEY — 50389 — LICENSED LAND SURVEYOR

BADEY & WATSON
Surveying & Engineering, P.C.
by NEW YORK STATE LICENSED LAND SURVEYOR
LICENSE No. 50389

RECEIVED
MAY 9 0 2021
Village of Dobbs Ferry
Building Department

PRINTED
DEC 20 2017
BADEY & WATSON
Surveying & Engineering, P.C.

ALTA/NSPS LAND TITLE SURVEY
PREPARED FOR
SABER DOBBS FERRY LLC
SITUATE IN THE
VILLAGE OF DOBBS FERRY, TOWN OF GREENBURGH
WESTCHESTER COUNTY
NEW YORK

SCALE 1 in. = 30 ft. DECEMBER 15, 2017

To SABER DOBBS FERRY LLC, RIVERTOWNS SQUARE REGENCY, LLC, BURR & FORMAN, LLC, AND STEWART TITLE INSURANCE COMPANY for use in connection with its Title No. TA16(10)419.

This is to certify that this map or plat and the survey on which it is based were made in accordance with the 2016 Minimum Standard Detail Requirements for ALTA/NSPS Land Title Surveys, jointly established and adopted by ALTA and NSPS, and includes Items 1, 2, 3, 4, 6(b), 7(a), 7(b1), 7(c), 8, 9, 10, 11(a), 13, 14, 16, and 18 of Table A thereof. The field work was completed on December 14, 2017.

Date of Plat or Map: December 19, 2017

BADEY & WATSON
Surveying & Engineering, P.C.
3063 Route 9
Cold Spring, NY 10516
www.Badey-Watson.com
845.265.9217
845.265.4438 (Fax)
877.3.141593 (Toll Free)

FILE No. 05–116

T.M. : 3.180–155–1, 3.180–156–2 & 3.180–157–2 THROUGH 8 | On XX–XX–XX | Closed by XXX | Drawn by DAP | Spell checked by DAP | Checked by GJW | W.O. No. 23242 | Layout: ALTA | ROI_VOH | Drawing Name: A1723242__ROI_VOH