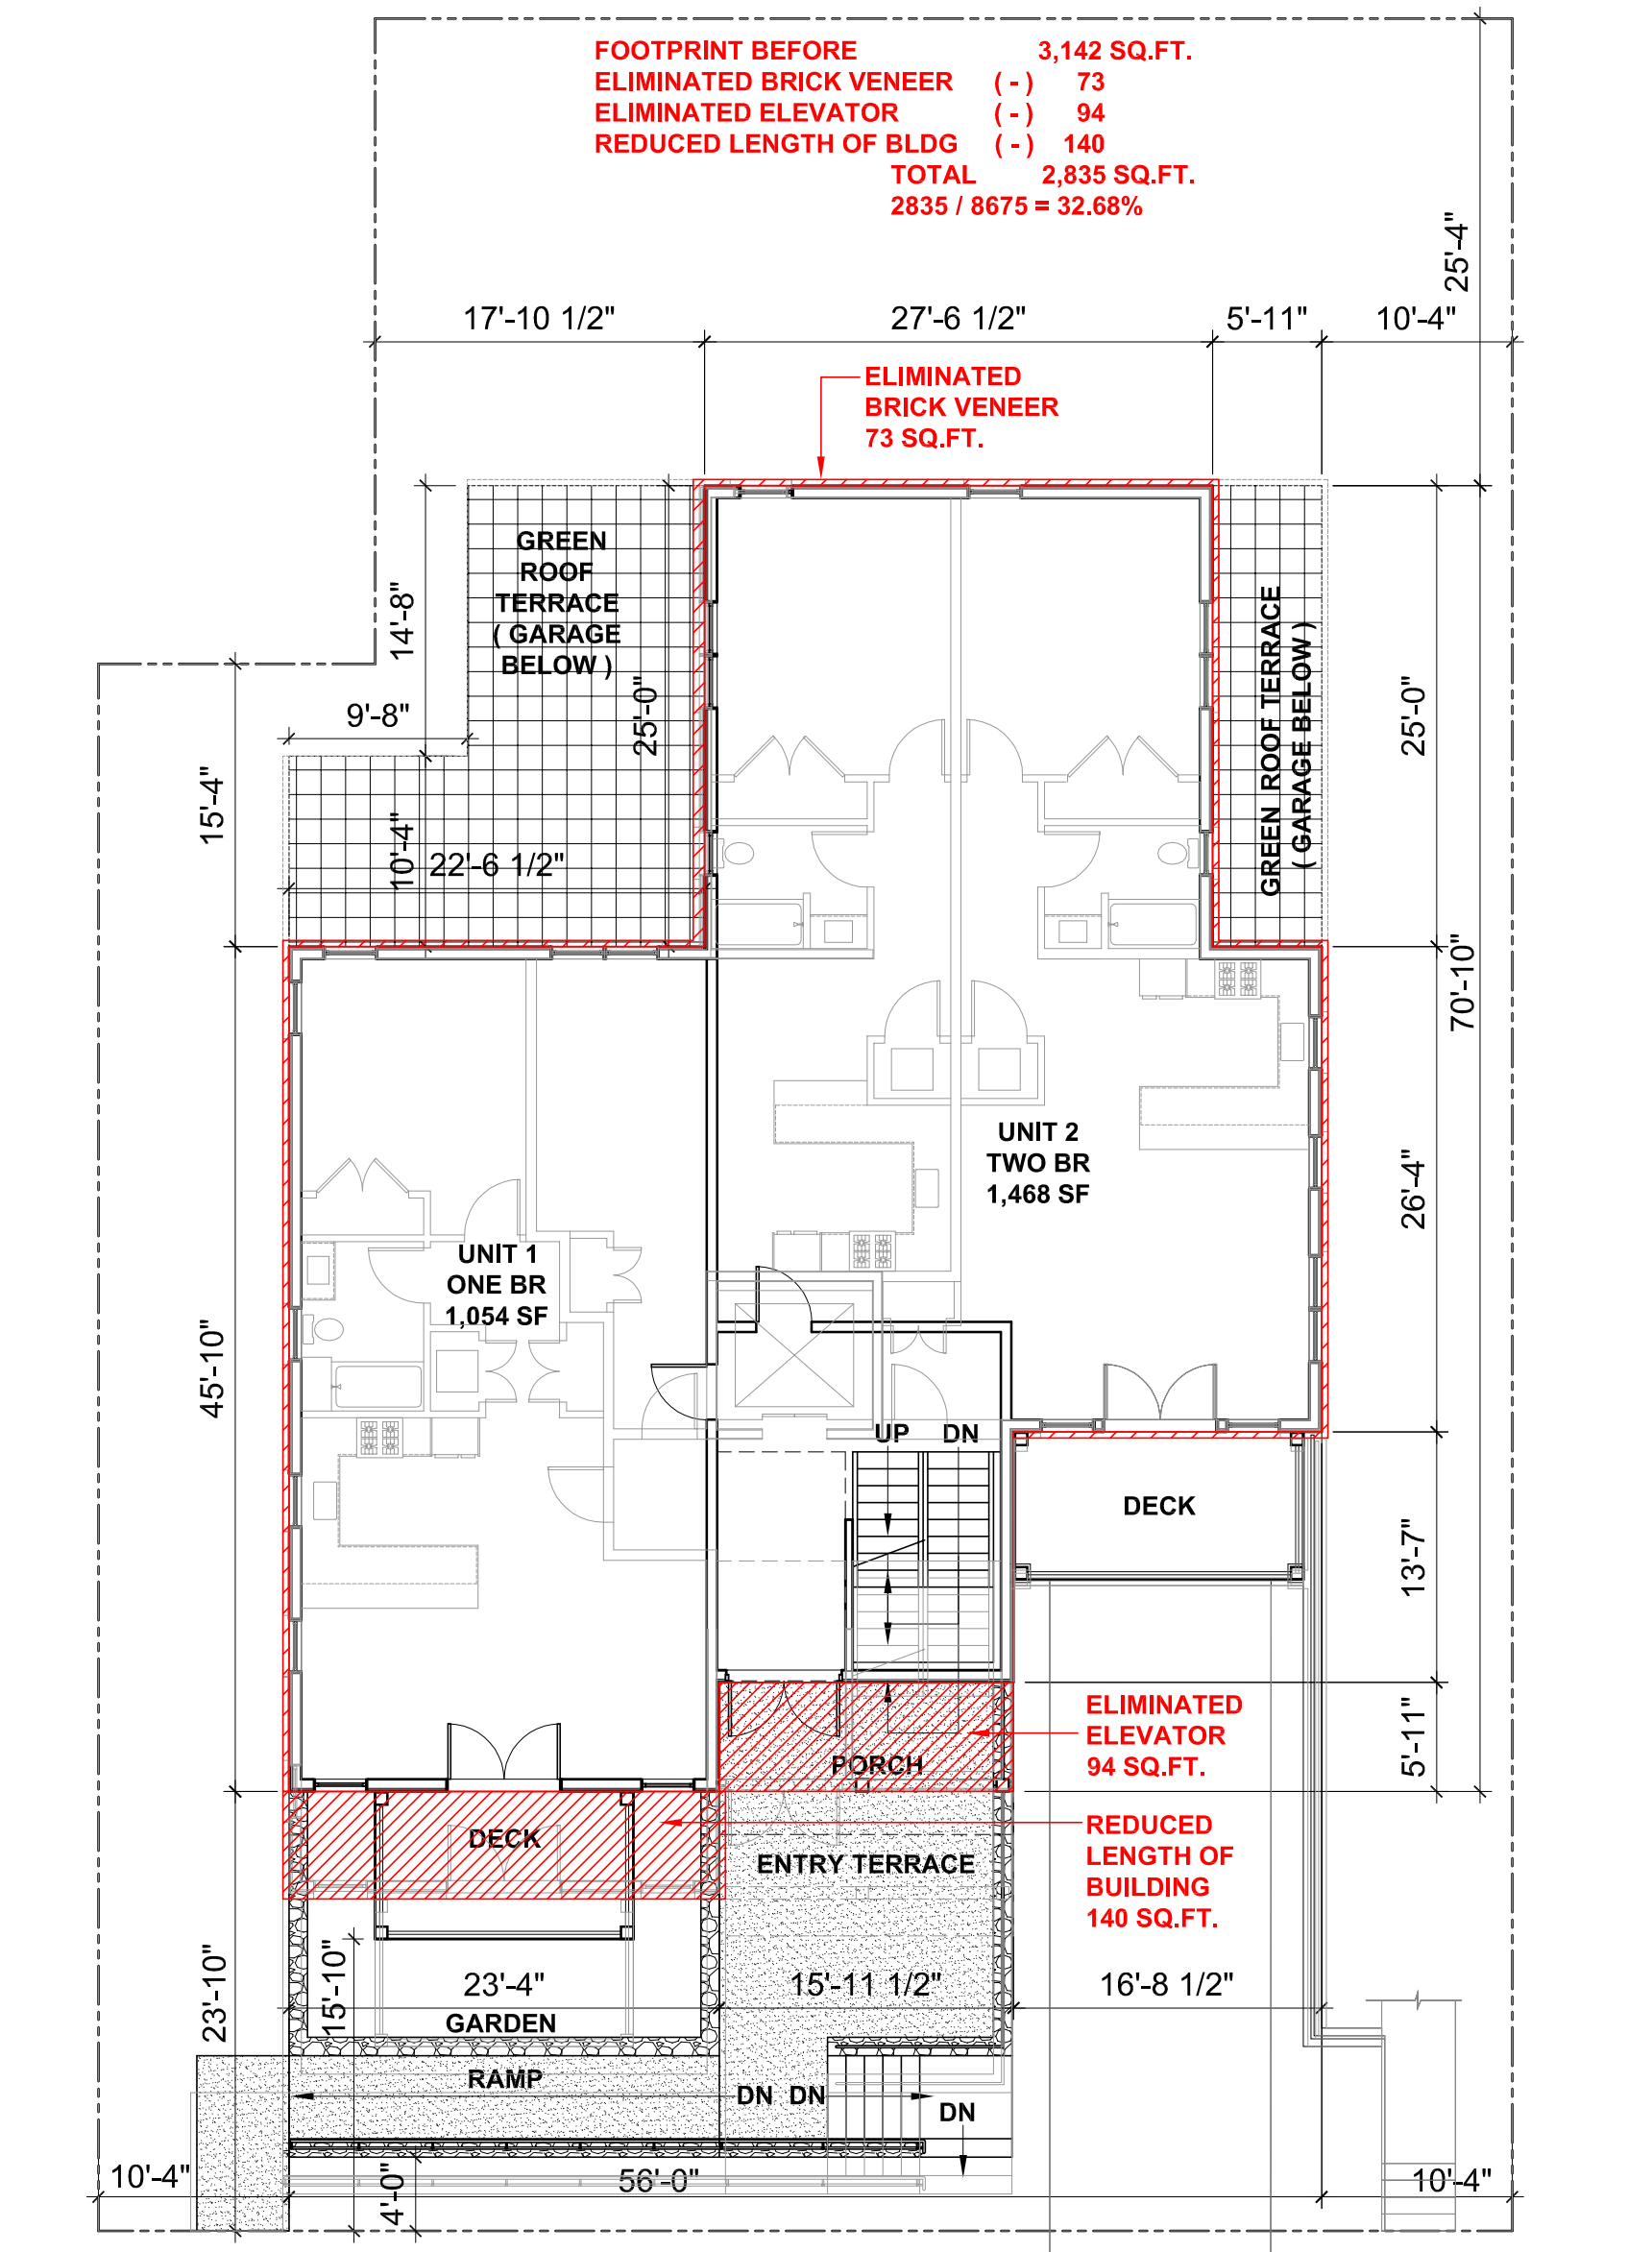


PALISADE STREET

FIRST FLOOR PLAN

REDUCED FOOTPRINT

03-16-2021