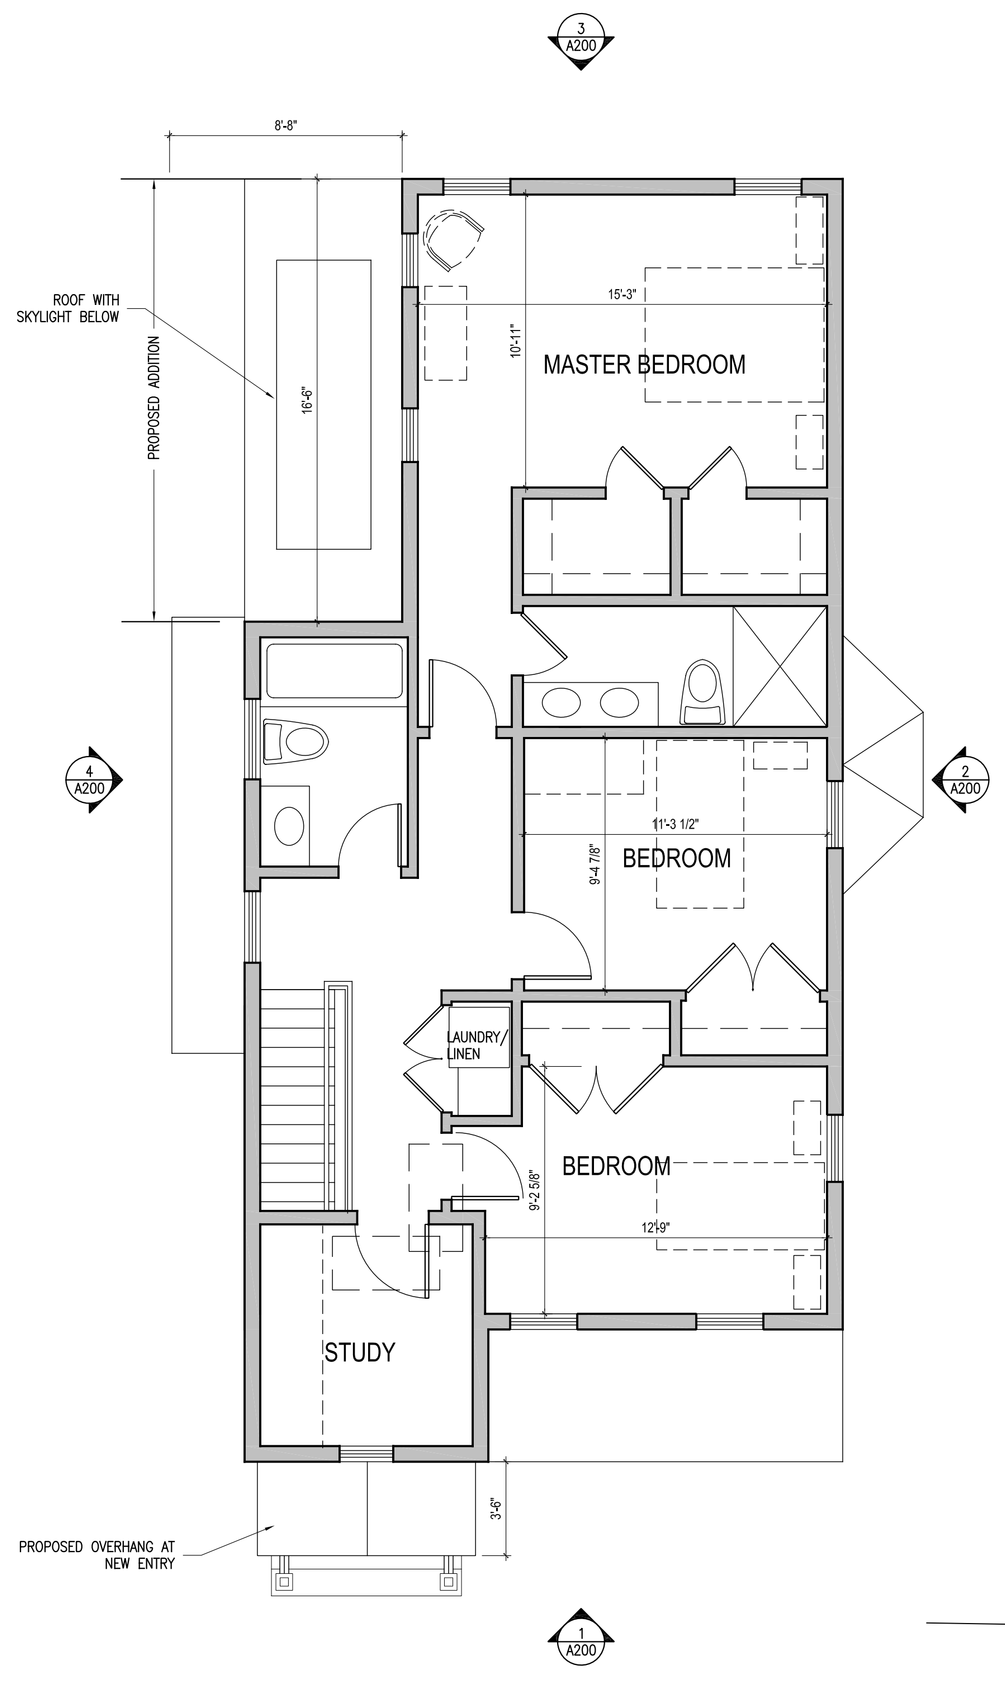

3HB SECOND FLOOR PLAN - OPTION H
1/4 = 1'-0"

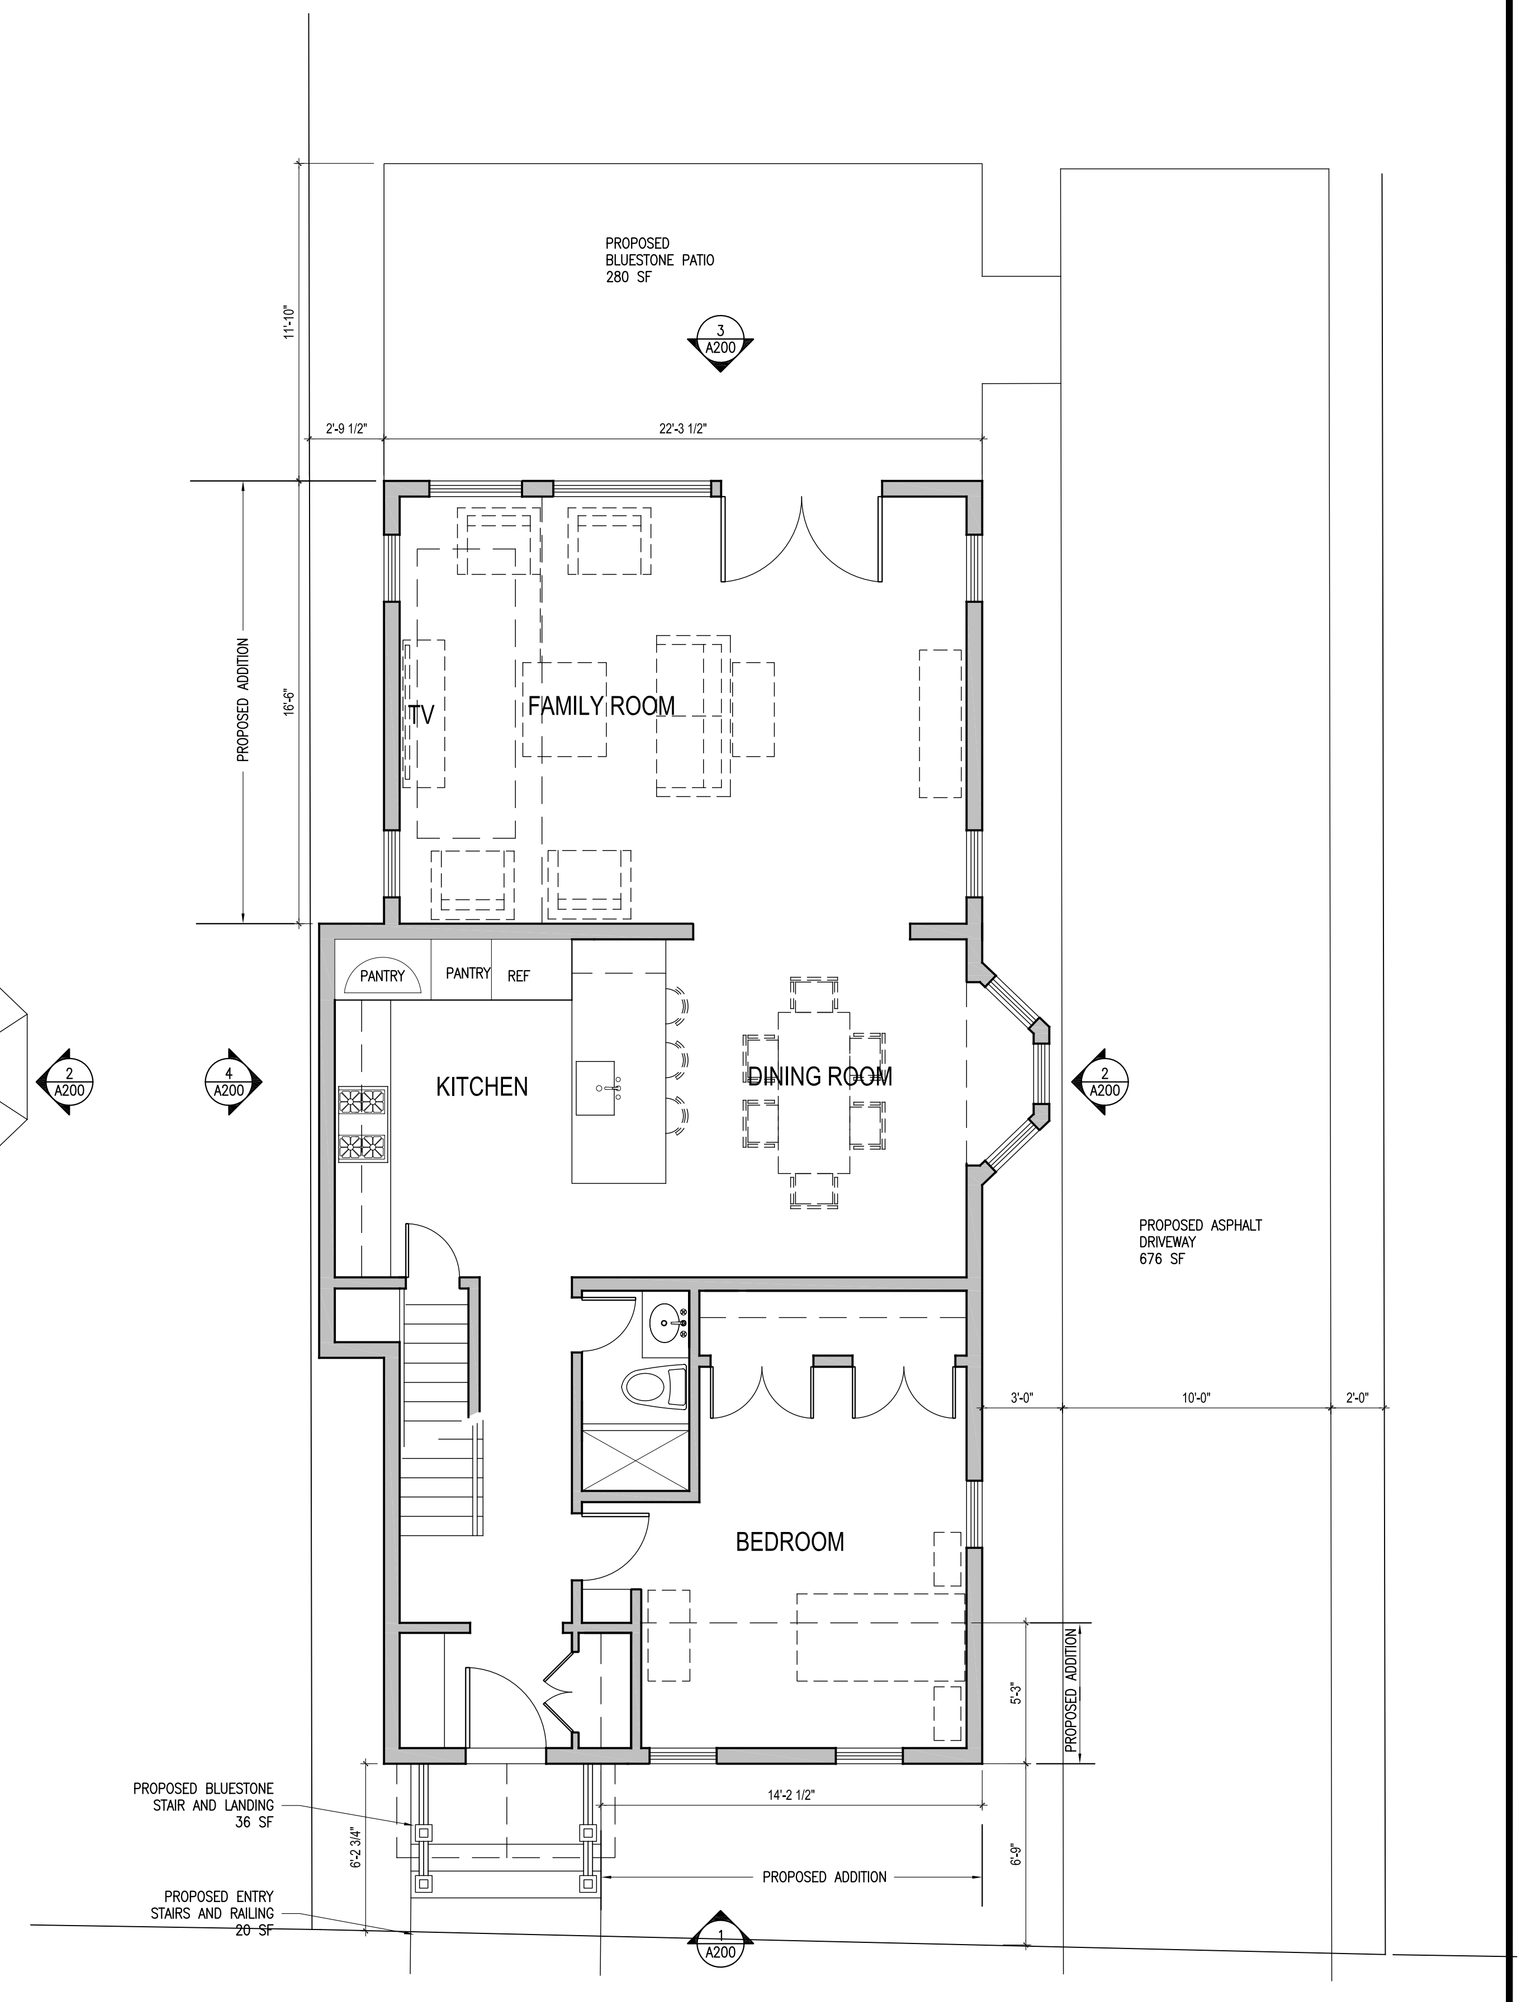

2D FIRST FLOOR PLAN - OPTION D
1/4 = 1'-0"

NcCstudio
NIALL CAIN / ARCHITECT
5 Atilda Avenue
Dobbs Ferry NY 10522
914.478.3448
www.nccstudio.com

REGISTERED ARCHITECT
NIALL CHRISTOPHER CAIN
020240
STATE OF NEW YORK

Furrugia/Obregon
Alteration
14 Devoe Street
Dobbs Ferry, NY

ZONING BOARD OF
APPEALS SUBMITTAL

date:
AUGUST12, 2020

drawn by:

scale:
1/4" = 1'-0"

title:
PROPOSED
PLANS

number:
A100

Copyright NcC Studio Architecture 2020